 
 
 
 
 


LEGEND

- 
- SPLASH BLOCK FLOW PATH

GRADE GREAK

LEVEL SPREADER

INTERCEPTOR DYKE AND SWALE

SILT FENCE

HI-VISIBILITY FENCE / CHAIN LINK FENCE

CLEARING LIMITS

PROPERTY LINE

STORM DRAIN PIPE

PERFORATED STORM PIPE

FIRE HYDRANT / FDC

GATE VALVE

BMP REFERENCE NUMBER

CATCH BASIN / CB INSERT

MANHOLE / TYPE 2 CB

DOWNSPOUT

HMA PAVEMENT

CONCRETE WALKWAY

CONSTRUCTION ENTRANCE

STRAW WATTLE

PROJECT CONTACTS

**OWNER**  
DANIEL CARR  
7C'S SWIM SCHOOL  
21600 31ST/ DR SE  
BOTHELL, WA 98021  
206-595-9928  
DANIEL@7CSWIMSCHOOL.COM

**CONTRACTOR**  
TREVOR GASKIN  
COAST CONSTRUCTION GROUP  
328 N OLYMPIC AVE  
ARLINGTON, WA 98223  
(360) 474-0600  
TREVOR@COAST-GROUP.COM

**ARCHITECT**  
JIM TRUEBLOOD  
B & T DESIGN AND ENGINEERING INC.  
P.O. BOX 595  
250 E. SUNSET WAY  
ISSAQUAH, WA 98027  
(425) 557-0779  
JIM@BNTENGR.COM

**CIVIL ENGINEER**  
ERIC SCOTT - PRINCIPAL  
TERRAVISTA NW CONSULTING ENGINEERS  
3204 SMOKEY POINT DRIVE, SUITE 207  
ARLINGTON, WA 98223  
(425) 422-0840  
ERICS@TERRAVISTANW.COM

**SURVEYOR**  
RICHARD CARPENTER  
HARMSSEN AND ASSOCIATES  
125 EAST MAIN STREET  
SUITE 104  
PO BOX 516  
MONROE, WA 98272

BRIAN DEBOER  
BENCHMARK SURVEYING  
612 KIRKLAND AVE  
SUITE A-4  
KIRKLAND, WA 98033  
(206) 459-7010  
BRIAN@BENCHMARKSURVEYINGLLC.COM

**CESCL**  
STEVE RUSHTON  
COAST CONSTRUCTION GROUP  
328 N OLYMPIC AVE  
ARLINGTON, WA 98223  
(425) 315-4799  
STEVE@COAST-GROUP.COM

PROJECT SITE INFORMATION

**SURVEY REFERENCE**  
SURVEY INFORMATION PROVIDED BY HARMSSEN & ASSOCIATES AND BENCHMARK SURVEYING. TERRAVISTA NW, LLC ASSUMES NO RESPONSIBILITY FOR THE ACCURACY OF THIS INFORMATION. CONTRACTOR SHALL VERIFY EXISTING CONDITIONS PRIOR TO CONSTRUCTION.

**PARCEL NUMBER**  
28053100203700

**ZONING**  
CB - COMMUNITY BUSINESS

**LOT**  
TOTAL SIZE: 4.54 ACRES

**DEVEL IMPERVIOUS AREA: 49,424 SF (1.14 ACRES) (25%)**

**CUT/FILL ESTIMATED QUANTITIES**  
SITE CUT AND FILL QUANTITIES ARE CALCULATED FROM AVAILABLE INFORMATION PROVIDED BY THE OWNER PRIOR TO CONSTRUCTION. ACTUAL QUANTITIES WILL VARY. QUANTITIES SHOWN ARE FOR PERMITTING PURPOSES ONLY AND SHALL NOT BE USED FOR BIDDING. BIDDERS SHALL PERFORM THEIR OWN QUANTITY TAKEOFFS. QUANTITIES ARE MASS EARTHWORK ONLY AND DO NOT INCLUDE EARTHWORK FOR UTILITIES, FOUNDATIONS, OR PAVEMENTS.

4,300 CY: TOPSOIL STRIPPING (~1.5')

4,000 CY: SITE CUT

3,000 CY: SITE FILL

SHEET INDEX

| SHT NO | DESCRIPTION          |
|--------|----------------------|
| C1.1   | GENERAL INFORMATION  |
| C1.2   | GENERAL NOTES        |
| C1.3   | SWPPP NOTES          |
| C2.1   | SWPPP                |
| C2.2   | PAVING PLAN          |
| C2.3   | GRADING PLAN         |
| C2.4   | DRAINAGE PLAN        |
| C3.1   | SWPPP DETAILS        |
| C3.2   | SWPPP DETAILS        |
| C3.3   | PAVING DETAILS       |
| C3.4   | DRAINAGE DETAILS     |
| C3.5   | DRAINAGE DETAILS     |
| C3.6   | DRAINAGE DETAILS     |
| C3.7   | LIFT STATION DETAILS |
| L1.1   | LANDSCAPE PLAN       |
| L1.2   | LANDSCAPE PLAN       |
| L1.3   | LANDSCAPE PHOTOS     |
| L1.4   | TREE SURVEY          |
| L1.5   | LANDSCAPE DETAILS    |




Plotted: May 07, 2020 - 8:42am Rodney T:\Projects\180706 7C's Poolhouse (Mill Creek)\Plans\7Cs\_P-CIVIL.dwg Layout Name: C1.1-GEN.INFO

| PLAN CHECK | BY | DATE | 5/07/20      | E   | CIVIL PERMIT REVISIONS | EJS |  |
|------------|----|------|--------------|-----|------------------------|-----|--|
|            |    |      | 4/30/20      | D   | CIVIL PERMIT REVISIONS | EJS |  |
|            |    |      | 2/20/20      | C   | CIVIL PERMIT REVISIONS | EJS |  |
|            |    |      | 1/24/20      | B   | CIVIL PERMIT REVISIONS | EJS |  |
|            |    |      | 9/16/19      | A   | CIVIL PERMIT           | EJS |  |
|            |    |      | DATE         | NO. | REVISION               | BY  |  |
|            |    |      | DESIGNED BY: |     | REVIEWED BY:           |     |  |



3204 SMOKEY POINT DR., #207  
ARLINGTON, WA 98223  
360-691-9272  
WWW.TERRAVISTANW.COM

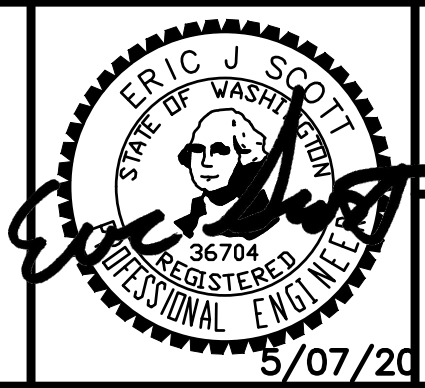

5/07/20

|                                                                       |                   |
|-----------------------------------------------------------------------|-------------------|
| 7C's SWIM SCHOOL<br>NORTHCREEK DR AND DUMAS RD , MILL CREEK, WA 98012 | JOB NO.<br>180706 |
| GENERAL INFORMATION                                                   | C1.1              |



Plotted: May 07, 2020 - 8:42am Rodney T:\Projects\180706 7C's Poolhouse (Mill Creek)\Plans\7Cs\_P-Civil.dwg Layout Name: C1.2\_GEN NOTES

MILL CREEK STANDARD GENERAL NOTES  
UNLESS NOTES OTHERWISE

- ALL WORK AND MATERIALS SHALL BE IN ACCORDANCE WITH THE CURRENT EDITION OF THE WSDOT "STANDARD SPECIFICATIONS FOR ROAD, BRIDGE, AND MUNICIPAL CONSTRUCTION", CITY OF MILL CREEK STANDARD PLANS AND ANY DEVELOPMENT CONDITIONS OF APPROVAL. IT SHALL BE THE SOLE RESPONSIBILITY OF THE APPLICANT AND THEIR PROFESSIONAL ENGINEER TO CORRECT AND NOTE ANY ERRORS, OMISSIONS, OR VARIATIONS FROM THE REQUIREMENTS FOUND IN THESE PLANS.
- A CITY RIGHT-OF-WAY [ROW] PERMIT IS REQUIRED FOR ANY WORK THAT WILL IMPACT THE PUBLIC ROW IN ACCORDANCE WITH MCMC CHAPTER 12.04.
- PRIOR TO BEGINNING ANY SITE CONSTRUCTION, THE APPLICANT, THEIR ENGINEER AND CONTRACTOR SHALL MEET WITH THE PUBLIC WORKS DEPARTMENT FOR A PRE-CONSTRUCTION MEETING.
- A COPY OF THE APPROVED PLANS MUST BE ON THE SITE WHENEVER CONSTRUCTION IS IN PROGRESS.
- PRIOR TO ANY TREE REMOVAL ON SITE, THE CLEARING LIMITS SHALL BE LOCATED AND PROTECTED AS REQUIRED ON THE APPROVED PLANS. BARRIER FENCING SHALL BE PLACED AROUND THE DRIPLINE OF THE TREES TO RETAINED AND CITY STAFF SHALL FIELD INSPECT THE TREES TO BE RETAINED PRIOR TO COMMENCEMENT OF CLEARING AND GRADING ACTIVITES.
- IN ACCORDANCE WITH MCMC SECTION 15.10.075.B, WHERE TREES DESIGNATED TO BE RETAINED ARE DAMAGED, DESTROYED OR REMOVED DURING THE CONSTRUCTION OF THE PROPOSED IMPROVEMENTS, A PENALTY IN THE AMOUNT OF \$1,000 MAY BE ASSESSED PER TREE, AND EACH TREE SHALL BE REPLACED AT A 3:1 RATIO.
- APPROPRIATE BEST MANAGEMENT PRACTICES (BMP'S) FOR EROSION AND SEDIMENT CONTROL SHALL BE INSTALLED PRIOR TO ANY GRADING OR LAND CLEARING IN ACCORDANCE WITH THE APPROVED STORMWATER POLLUTION PREVENTION PLAN [SWPPP]. THESE BMP'S MUST BE SATISFACTORILY MAINTAINED UNTIL CONSTRUCTION AND LANDSCAPING IS COMPLETED AND THE POTENTIAL FOR ON- SITE EROSION HAS PASSED.
- BETWEEN OCTOBER 1 AND APRIL 30, NO SOILS SHALL REMAIN EXPOSED AND UNWORKED FOR MORE THAN TWO DAYS. FROM MAY 1 THROUGH SEPTEMBER 30, NO SOILS SHALL REMAIN EXPOSED AND UNWORKED FOR MORE THAN SEVEN DAYS. ANY UNWORKED SOIL SHALL BE STABILIZED WITH AN APPROVED BMP UNLESS OTHERWISE APPROVED BY THE CITY ENGINEER.
- PUBLIC STREETS SHALL BE CLEANED ONCE PER DAY WITH A REGENERATIVE AIR VACUUM SWEEPER OR AS DIRECTED BY THE CITY. FLUSHING OF STREETS WITH WATER WILL NOT BE ALLOWED.
- LOCATIONS OF EXISTING UTILITIES ARE APPROXIMATE. THE CONTRACTOR SHALL CONTACT THE UNDERGROUND UTILITY LOCATE CENTER AT 811 NO LESS THAN 48 HOURS PRIOR TO BEGINNING OF CONSTRUCTION.
- THE CONTRACTOR SHALL COMPLY WITH ALL OTHER NECESSARY PERMITS AND REQUIREMENTS BY THE CITY OF MILL CREEK OR OTHER GOVERNING AUTHORITY/AGENCY.

ADA NOTES  
UNLESS NOTES OTHERWISE

- WORK SHALL BE ACCORDANCE WITH THE PROPOSED GUIDELINES FOR PEDESTRIAN FACILITIES IN THE PUBLIC RIGHT-OF-WAY (PROWAG), AS PUBLISHED BY THE UNITED STATES ACCESS BOARD.
- LIMITS OF SIDEWALK TRANSITIONS SHALL BE REPLACED TO THE NEAREST CONCRETE JOINT BEYOND THE MINIMUM LIMITS SHOWN ON THE PLANS.
- UNLESS OTHERWISE SPECIFIED ON THE PLANS, OR DIRECTED BY THE CITY, CROSS SLOPES OF SIDEWALKS SHALL BE A NOMINAL 1.5%. CROSS SLOPES SHALL NOT BE LESS THAN 1% NOR EXCEED 2%.
- MAXIMUM SLOPES SHOWN ON THE PLANS REPRESENT THE MAXIMUM ALLOWABLE SLOPES PERMITTED BY CURRENT ADA REQUIREMENTS. THE CONTRACTOR SHALL TAKE INTO CONSIDERATION CONSTRUCTION TOLERANCES WHEN PLACING SIDEWALKS TO INSURE MAXIMUM SLOPES ARE NOT EXCEEDED.
- COMPLETED SIDEWALKS OR OTHER HARDSCAPE ELEMENTS THAT EXCEED MAXIMUM SPECIFIED SLOPES OR ARE LESS THAN MINIMUM SPECIFIED SLOPES SHALL BE REMOVED AND REPLACED BY THE CONTRACTOR AT THE CONTRACTOR'S EXPENSE

MILL CREEK STANDARD LID NOTES  
UNLESS NOTES OTHERWISE

- CONTACT CITY PUBLIC WORKS STAFF FOR A SEPARATE PRE-CONSTRUCTION MEETING PRIOR TO BEGINNING WORK ON ALL LID SITES.
- INSTALL PERIMETER PROTECTION AROUND ALL RAIN GARDEN, BIOSWALE, OR PERMEABLE PAVEMENT SITES AFTER ROUGH GRADING WORK.
- PERIMETER PROTECTION MUST REMAIN IN PLACE AND BE MAINTAINED AROUND ALL LID SITES UNTIL FACILITY CONSTRUCTION BEGINS. THIS IS TO PREVENT COMPACTION OF NATIVE SOILS AND EXISTING SOILS FROM GETTING CLOGGED WITH SEDIMENT.
- RAIN GARDEN CONSTRUCTION SHALL FOLLOW THE CURRENT RAIN GARDEN HANDBOOK FOR WESTERN WASHINGTON FOR SPECIFICATIONS AND CONSTRUCTION GUIDANCE.
- BIOSWALE CONSTRUCTION SHALL FOLLOW THE CURRENT LID TECHNICAL GUIDANCE MANUAL FOR SPECIFICATIONS AND CONSTRUCTION GUIDANCE.
- BIORETENTION SOIL MIX REQUIRES A LAB REPORT FOR PHYSICAL SUBMITTAL TO THE CITY INSPECTOR.
- PERMEABLE PAVEMENT SHALL BE COVERED WITH PLASTIC AFTER INSTALLATION IN ORDER TO PREVENT CONSTRUCTION MATERIALS FROM CLOGGING THE SURFACE. PLASTIC SHALL NOT BE REMOVED UNTIL ALL EARTH WORK AND BUILDING CONSTRUCTION IS COMPLETE.
- ALL RAIN GARDENS SHALL HAVE A CITY APPROVED EDUCATION SIGN INSTALLED AFTER COMPLETION.
- LOW IMPACT DEVELOPMENT SITES SHALL BE FULLY FUNCTIONING PRIOR TO FINAL CITY ACCEPTANCE.

MILL CREEK INSPECTION REQ.  
UNLESS NOTES OTHERWISE

- ALL WORK WITHIN THE SITE SHALL BE SUBJECT TO THE INSPECTION OF THE CITY ENGINEER OR DESIGNATED REPRESENTATIVE IN ACCORDANCE WITH THE FOLLOWING REQUIREMENTS:
  - INSPECTIONS SHALL BE SCHEDULED ONLINE NO LESS THAN 24 HOURS IN ADVANCE.
  - UNDERGROUND PUBLIC INFRASTRUCTURE SHALL NOT BE BACKFILLED WITHOUT A VISUAL INSPECTION BY THE CITY.
  - ANY WORK COVERED WITHOUT PRIOR ACCEPTANCE MAY BE REQUIRED TO BE EXPOSED FOR CITY INSPECTION.
  - THE CONTRACTOR SHALL REQUEST A SUBSTANTIAL COMPLETION INSPECTION ONCE SITE WORK HAS BEEN COMPLETED FOR ANY PUNCHLIST ITEMS.
  - THE CONTRACTOR SHALL REQUEST A PHYSICAL COMPLETION INSPECTION AFTER ALL RESTORATION AND REPAIR WORK HAS BEEN COMPLETED FOR FINAL CITY ACCEPTANCE.
- COMPACTION TESTING IS REQUIRED FOR ALL BACKFILLING, GRADING, EMBANKMENT AND ASPHALT PAVING WORK WITHIN THE PUBLIC RIGHT-OF-WAY.
  - EARTHWORK SHALL BE COMPACTED TO A MINIMUM OF 95% OF THE MAXIMUM DENSITY [MODIFIED PROCTOR] UNDER PAVED AREAS, AND A MINIMUM OF 90% OF THE MAXIMUM DENSITY [MODIFIED PROCTOR] IN UNPAVED AREAS.
  - ASPHALT PAVEMENT SHALL BE COMPACTED TO A MINIMUM OF 91% OF THE MAXIMUM [RICE] DENSITY.
  - THE CONTRACTOR IS RESPONSIBLE FOR PROVIDING COMPACTION TESTING SERVICES, AND SHALL PROVIDE SATISFACTORY TEST REPORTS TO THE CITY PRIOR TO FINAL ACCEPTANCE.
- MATERIAL SAMPLING AND TESTING IS REQUIRED FOR ALL CONCRETE WORK WITHIN THE PUBLIC RIGHT-OF-WAY.
  - SAMPLING AND TESTING REQUIREMENTS SHALL BE IN ACCORDANCE WITH SECTION 6-02.3 OF THE WSDOT STANDARD SPECIFICATIONS.
  - THE CONTRACTOR IS RESPONSIBLE FOR PROVIDING MATERIAL TESTING SERVICES, AND SHALL PROVIDE SATISFACTORY TEST REPORTS TO THE CITY PRIOR TO FINAL ACCEPTANCE.

NE 31 T28N R05E

MILL CREEK STANDARD LANDSCAPE NOTES  
UNLESS NOTES OTHERWISE

- TREES SHALL HAVE ONE CENTRAL LEADER. IF THE LEADER WAS HEADED, A NEW LEADER [WITH A LIVE TERMINAL BUD] AT LEAST ONE-HALF THE DIAMETER OF THE PRUNING CUT SHALL BE PRESENT
  - ALL TREES ARE ASSUMED TO HAVE ONE CENTRAL LEADER TREES UNLESS A DIFFERENT FORM IS SPECIFIED IN THE PLANT LIST OR DRAWINGS.
- TWINE AND BURLAP USED FOR WRAPPING THE ROOT BALL PACKAGE SHALL BE NATURAL, BIODEGRADABLE MATERIAL.
- CONTAINER ROOT BALL SHAVING: THE OUTER SURFACES OF ALL CONTAINER TREES, INCLUDING THE TOP, SIDES AND BOTTOM OF THE ROOT BALL SHALL BE SHAVED TO REMOVE ALL CIRCLING, DESCENDING, AND MATTED ROOTS. SHAVING SHALL BE PERFORMED USING SAWS, KNIVES, SHARP SHOVELS OR OTHER SUITABLE EQUIPMENT THAT IS CAPABLE OF MAKING CLEAN CUTS ON THE ROOTS. SHAVING SHALL REMOVE A MINIMUM OF ONE INCH OF ROOT MAT OR UP TO 2 INCHES AS REQUIRED TO REMOVE ALL ROOT SEGMENTS THAT ARE NOT GROWING REASONABLY RADIAL TO THE TRUNK.
- FOR TREES TO BE PLANTED IN PREPARED PLANTING SOIL THAT IS DEEPER THAN THE ROOT BALL DEPTH, COMPACT THE SOIL UNDER THE ROOT BALL USING A MECHANICAL TAMPER TO ASSURE A FIRM BEDDING FOR THE ROOT BALL. PLANTING SOIL IS THE SITE SOIL EXCAVATED FROM THE PLANTING PIT, MIXED WITH A MAXIMUM OF 5% ORGANIC MATTER.
- ROOT BARRIER IS REQUIRED ADJACENT TO TREES PLANTED IN A PLANTER STRIP NARROWER THAN SIX FEET AND IN LANDSCAPE ISLANDS. BARRIER ADJACENT TO THE CURB SHALL BE 24 INCHES AND BARRIER ADJACENT TO THE SIDEWALK SHALL BE 18 INCHES.
- SET TOP OUTER EDGE OF THE ROOT BALL AT THE AVERAGE ELEVATION OF THE PROPOSED FINISH. SET THE PLANT PLUMB AND UPRIGHT IN THE CENTER OF THE PLANTING HOLE. THE TREE GRAFT, IF APPLICABLE, SHALL BE VISIBLE ABOVE THE GRADE. DO NOT PLACE SOIL ON TOP OF THE ROOT BALL.
- AFTER THE ROOT BALL HAS BEEN PLACED IN THE EXCAVATED PIT, REMOVE ROOT BALL WRAPPING (BURLAP, WIRE BASKET, TWINE, ETC.) FROM THE TOP 12 INCHES OR 2/3 OF THE ROOT BALL, WHICHEVER IS GREATER. CUT THE BURLAP AWAY; DO NOT FOLD DOWN ONTO THE PLANTING SOIL.
- STABILIZE THE ROOT BALL BY FIRING A RING OF BACKFILL SOIL AROUND THE BOTTOM OF THE ROOT BALL. PLACE ADDITIONAL PLANTING SOIL AROUND BASE AND SIDES OF BALL IN SIX-INCH [6"] LIFTS. LIGHTLY TAMP EACH LIFT USING FOOT PRESSURE OR HAND TOOLS TO SETTLE BACKFILL, SUPPORT THE TREE AND ELIMINATE VOIDS. DO NOT OVER COMPACT THE BACKFILL OR USE MECHANICAL OR PNEUMATIC TAMPING EQUIPMENT.
- WHEN THE PLANTING HOLE HAS BEEN BACKFILLED TO THREE QUARTERS OF ITS DEPTH, WATER SHALL BE POURED AROUND THE ROOT BALL AND ALLOWED TO SOAK INTO THE SOIL TO SETTLE THE SOIL. DO NOT FLOOD THE PLANTING SPACE. AIR POCKETS SHALL BE ELIMINATED AND BACKFILL CONTINUED UNTIL THE PLANTING SOIL IS BROUGHT TO GRADE LEVEL.
- WHERE INDICATED ON THE DRAWINGS, BUILD A 4 INCH HIGH, LEVEL BERM OF PLANTING SOIL AROUND THE OUTSIDE OF THE ROOT BALL TO RETAIN WATER. TAMP THE BERM TO REDUCE LEAKING AND EROSION OF THE SAUCER.
- THOROUGHLY WATER THE PLANTING SOIL AND ROOT BALL IMMEDIATELY AFTER PLANTING.
- REMOVE ALL NURSERY PLANT IDENTIFICATION TAGS AND RIBBONS PRIOR TO FINAL INSPECTION.
- DO NOT STAKE OR GUY TREES UNLESS SPECIFICALLY REQUIRED BY THE CONTRACT DOCUMENTS, OR IN THE EVENT THAT THE CONTRACTOR FEELS THAT STAKING IS THE ONLY ALTERNATIVE WAY TO KEEP PARTICULAR TREES PLUMB.
- TREES THAT ARE GUYED SHALL HAVE THEIR GUYS AND STAKES REMOVED AFTER ONE FULL GROWING SEASON.
- APPLY 2 TO 4 INCHES OF MULCH BEFORE SETTLEMENT, COVERING THE ENTIRE PLANTING BED AREA. INSTALL NO MORE THAN 1 INCH OF MULCH OVER THE TOP OF THE ROOT BALLS OF ALL PLANTS. TAPER TO 2 INCHES WHEN ABUTTING PAVEMENT.
- MAINTENANCE DURING THE PERIOD PRIOR TO SUBSTANTIAL COMPLETION ACCEPTANCE SHALL CONSIST OF PRUNING, WATERING, CULTIVATING, WEEDING, MULCHING, REMOVAL OF DEAD MATERIAL, RESETTING PLANTS TO PROPER GRADES AND UPRIGHT POSITION, AND FURNISHING AND APPLYING SUCH SPRAYS AS ARE NECESSARY TO KEEP PLANTINGS REASONABLY FREE OF DAMAGING INSECTS AND DISEASE, AND IN HEALTHY CONDITION. THE THRESHOLD FOR APPLYING INSECTICIDES AND HERBICIDE SHALL FOLLOW ESTABLISHED INTEGRATED PEST MANAGEMENT [IPM] PROCEDURES. MULCH AREAS SHALL BE KEPT REASONABLY FREE OF WEEDS, GRASS.

MILL CREEK STANDARD DRAINAGE NOTES  
UNLESS NOTES OTHERWISE

- ALL CATCH BASINS TO BE TYPE I UNLESS OTHERWISE REQUIRED.
- ALL CATCH BASINS WITH A DEPTH OVER FIVE FEET TO THE FLOW LINE SHALL BE TYPE II.
- STANDARD LADDER STEPS SHALL BE PROVIDED IN ALL CATCH BASINS AND MANHOLES EXTENDING OVER FIVE FEET IN DEPTH.
- ALL DRAINAGE STRUCTURES SHALL INCORPORATE A DUCTILE IRON FRAME AND GRATE OR SOLID LID IN ACCORDANCE WITH THE FOLLOWING REQUIREMENTS:
  - STRUCTURES RECEIVING FLOW IN ONLY ONE DIRECTION SHALL INCLUDE A VANED FRAME AND GRATE.
  - STRUCTURES IN A CURB LINE RECEIVING FLOW IN TWO DIRECTIONS SHALL USE A THROUGH CURB INLET WITH A VANED BI-DIRECTIONAL GRATE WITH A FULL HEIGHT DIAMOND PLATE HOOD.
  - ROLLED FRAME AND GRATES MAY BE USED ONLY WHERE APPROVED BY THE CITY ENGINEER.
  - STRUCTURES OUTSIDE A CURB LINE [E.G. PARKING LOTS) RECEIVING FLOW FROM MULTIPLE DIRECTIONS MAY USE A FRAME AND GRATE WITH A FLAT HERRINGBONE PATTERN OR EQUIVALENT.
  - ALL DRAINAGE STRUCTURES OUTSIDE A WATER COLLECTION AREA SHALL HAVE SOLID LIDS UNLESS OTHERWISE APPROVED BY THE CITY.
  - ALL GRATES OR SOLID LIDS WITHIN THE PUBLIC RIGHT-OF-WAY SHALL BE NON-LOCKING. GRATES AND SOLID LIDS OUTSIDE THE PUBLIC RIGHT-OF-WAY MAY BE LOCKING AT THE OWNER'S DISCRETION.
  - ALL FRAME AND GRATES OR SOLID LIDS SHALL HAVE AN HS-25 RATING.
- THE CONTRACTOR SHALL BE RESPONSIBLE FOR ADJUSTING ALL FRAMES AND GRATES OR SOLID LIDS PRIOR TO FINAL PAVING. ALL UTILITY MANHOLES, VALVES AND SURVEY MONUMENTS SHALL BE ADJUSTED AFTER PAVING.
- STUB OUTS FOR TRADITIONAL YARD, FOUNDATION AND ROOF DRAINS SHALL BE INSTALLED BEHIND THE SIDEWALK AS REQUIRED. POSITIVE DRAINAGE IS TO BE PROVIDED WITH A CONNECTION TO THE NEAREST CATCH BASIN STRUCTURE. THE LOCATION AND TYPE OF STUB-OUT SHALL BE INDICATED WITH AN ABOVE GROUND MARKER.
- ALL STORM WATER DETENTION AND WATER QUALITY FACILITIES, FLOW CONTROL STRUCTURES, PIPES AND CATCH BASINS SHALL BE JETTED AND CLEANED PRIOR TO FINAL CITY ACCEPTANCE.
- ~~ALL STORM DRAIN PIPES SHALL BE 12" MINIMUM DIAMETER UNLESS APPROVED BY THE CITY ENGINEER. PIPE AND JOINT MATERIALS SHALL BE IN ACCORDANCE WITH SECTIONS 7-04 AND 9-05 OF THE WSDOT STANDARD SPECIFICATIONS.~~

CONSTRUCTION SEQUENCE

- MARK CLEARING LIMITS
- INSTALL SWPPP BEST MANAGEMENT PRACTICES (BMP's) AS OUTLINED ON SHEET C1.3.
- PERFORM EARTHWORK
- INSTALL ADDITIONAL BMP's AS OUTLINED ON SHEET C1.3.
- CONSTRUCT ONSITE BUILDING AND UTILITY IMPROVEMENTS.
- INSTALL PERMANENT VEGETATION AND BMP's.
- COMPLETE ONSITE WORK.
- REMOVE TEMPORARY BMP's.



Know what's below.  
Call before you dig.

|            |    |      |              |     |                        |     |    |
|------------|----|------|--------------|-----|------------------------|-----|----|
| PLAN CHECK | BY | DATE | 5/07/20      | E   | CIVIL PERMIT REVISIONS | EJS |    |
|            |    |      | 4/30/20      | D   | CIVIL PERMIT REVISIONS | EJS |    |
|            |    |      | 2/20/20      | C   | CIVIL PERMIT REVISIONS | EJS |    |
|            |    |      | 1/24/20      | B   | CIVIL PERMIT REVISIONS | EJS |    |
|            |    |      | 9/16/19      | A   | CIVIL PERMIT           | EJS |    |
|            |    |      | DATE         | NO. | REVISION               |     | BY |
|            |    |      | DESIGNED BY: |     | REVIEWED BY:           |     |    |



**TerraVista NW** LLC  
Consulting Engineers

3204 SMOKEY POINT DR. #207  
ARLINGTON, WA 98223  
360-691-9272  
WWW.TERRAVISTANW.COM



**7C's SWIM SCHOOL**

NORTHCREEK DR AND DUMAS RD , MILL CREEK, WA 98012

**GENERAL NOTES**

JOB NO.  
180706

**C1.2**



Plotted: May 07, 2020 - 8:42am Rodney, T:\Projects\180706 7C's Poolhouse (Mill Creek)\Plans\7Cs\_P-CIVIL.dwg Layout Name: C1\_3-SWPPP NOTES

ELEMENTS OF CONSTRUCTION SWPPP

1. PRESERVE VEGETATION / MARK CLEARING LIMITS

BEFORE BEGINNING LAND DISTURBING ACTIVITIES, INCLUDING CLEARING AND GRADING, CLEARLY MARK ALL CLEARING LIMITS, SENSITIVE AREAS AND THEIR BUFFERS, AND TREES THAT ARE TO BE PRESERVED WITHIN THE CONSTRUCTION AREA.

RETAIN THE DUFF LAYER, NATIVE TOP SOIL, AND NATURAL VEGETATION IN AN UNDISTURBED STATE TO THE MAXIMUM DEGREE PRACTICAL. IF IT IS NOT PRACTICAL TO RETAIN THE DUFF LAYER IN PLACE, THEN STOCKPILE IT ON-SITE, COVER IT TO PREVENT EROSION, AND REPLACE IT IMMEDIATELY WHEN YOU FINISH DISTURBING THE SITE.

- BMP's
- C101: PRESERVING NATURAL VEGETATION

C102: BUFFER ZONES

➤C103: HIGH VISIBILITY FENCE

➤C233: SILT FENCE

2. ESTABLISH CONSTRUCTION ACCESS

LIMIT CONSTRUCTION VEHICLE ACCESS AND EXIT TO ONE ROUTE, IF POSSIBLE. STABILIZE ACCESS POINTS WITH A PAD OF QUARRY SPALLS, CRUSHED ROCK, OR OTHER EQUIVALENT BMPS, TO MINIMIZE TRACKING SEDIMENT ONTO ROADS. LOCATE WHEEL WASH OR TIRE BATHS ON SITE, IF THE STABILIZED CONSTRUCTION ENTRANCE IS NOT EFFECTIVE IN PREVENTING TRACKING SEDIMENT ONTO ROADS. IF SEDIMENT IS TRACKED OFF SITE, CLEAN THE AFFECTED ROADWAY THOROUGHLY AT THE END OF EACH DAY, OR MORE FREQUENTLY AS NECESSARY (FOR EXAMPLE, DURING WET WEATHER). REMOVE SEDIMENT FROM ROADS BY SHOVELING, SWEEPING, OR PICK UP AND TRANSPORT THE SEDIMENT TO A CONTROLLED SEDIMENT DISPOSAL AREA. CONDUCT STREET WASHING ONLY AFTER SEDIMENT IS REMOVED IN ACCORDANCE WITH THE ABOVE BULLET. CONTROL STREET WASH WASTEWATER BY PUMPING BACK ON SITE OR OTHERWISE PREVENTING IT FROM DISCHARGING INTO SYSTEMS TRIBUTARY TO WATERS OF THE STATE. MINIMIZE CONSTRUCTION SITE ACCESS POINTS ALONG LINEAR PROJECTS, SUCH AS ROADWAYS. STREET WASHING MAY REQUIRE LOCAL JURISDICTION APPROVAL.

- BMP's
- C105: STABILIZE CONSTRUCTION ENTRANCE/EXIT

C106: WHEEL WASH

C107: CONSTRUCTION ROAD/PARKING AREA STABILIZATION

3. CONTROL FLOW RATES

PROTECT PROPERTIES AND WATERWAYS DOWNSTREAM OF DEVELOPMENT SITES FROM EROSION AND THE ASSOCIATED DISCHARGE OF TURBID WATERS DUE TO INCREASES IN THE VELOCITY AND PEAK VOLUMETRIC FLOW RATE OF STORMWATER RUNOFF FROM THE PROJECT SITE. WHERE NECESSARY, CONSTRUCT STORMWATER RETENTION OR DETENTION FACILITIES AS ONE OF THE FIRST STEPS IN GRADING. ASSURE THAT DETENTION FACILITIES FUNCTION PROPERLY BEFORE CONSTRUCTING SITE IMPROVEMENTS (E.G. IMPERVIOUS SURFACES). IF PERMANENT INFILTRATION PONDS ARE USED FOR FLOW CONTROL DURING CONSTRUCTION, PROTECT THESE FACILITIES FROM SILTATION DURING THE CONSTRUCTION PHASE.

- BMP's
- C203: WATER BARS

➤C207: CHECK DAMS

C209: OUTLET PROTECTION

C235: WATTLES

➤C240: SEDIMENT TRAP

C241: TEMPORARY SEDIMENT POND

4. INSTALL SEDIMENT CONTROLS

INSTALL AND MAINTAIN EFFECTIVE EROSION CONTROLS AND SEDIMENT CONTROLS TO MINIMIZE THE DISCHARGE OF POLLUTANTS. CONSTRUCT SEDIMENT CONTROL BMPS (SEDIMENT PONDS, TRAPS, FILTERS, ETC.) PRIOR TO GRADING.

- BMP's
- C231: BRUSH BARRIER

C232: GRAVEL FILTER BERM

➤C233: SILT FENCE

C234: VEGETATED STRIP

C235: WATTLES

C240: SEDIMENT TRAP

C241: TEMPORARY SEDIMENT POND

C250: CONSTRUCTION STORMWATER CHEMICAL TREATMENT

C251: CONSTRUCTION STORMWATER FILTRATION

5. STABILIZE SOILS

SOILS MUST NOT REMAIN EXPOSED AND UNWORKED FOR MORE THAN THE TIME PERIODS SET FORTH BELOW TO PREVENT EROSION.

DURING THE DRY SEASON (MAY 1 – SEPT. 30): 7 DAYS.

NE 31 T28N R05E

DURING THE WET SEASON (OCTOBER 1 – APRIL 30): 2 DAYS.

STABILIZE SOILS AT THE END OF THE SHIFT BEFORE A HOLIDAY OR WEEKEND IF NEEDED BASED ON THE WEATHER FORECAST. STABILIZE SOIL STOCKPILES FROM EROSION, PROTECT WITH SEDIMENT TRAPPING MEASURES, AND WHERE POSSIBLE, BE LOCATED AWAY FROM STORM DRAIN INLETS, WATERWAYS, AND DRAINAGE CHANNELS. MINIMIZE THE AMOUNT OF SOIL EXPOSED DURING CONSTRUCTION ACTIVITY. MINIMIZE THE DISTURBANCE OF STEEP SLOPES.

- BMP's
- C120: TEMPORARY AND PERMANENT SEEDING

C121: MULCHING

C122: NETS AND BLANKETS

C123: PLASTIC COVERING

C124: SODDING

C125: TOPSOILING / COMPOSTING

C126: POLYACRYLAMIDE (PAM) FOR SOIL EROSION PROTECTION

C130: SURFACE ROUGHENING

C131: GRADIENT TERRACES

➤C140: DUST CONTROL

6. PROTECT SLOPES

DIVERT OFF-SITE STORMWATER (RUN-ON) OR GROUND WATER AWAY FROM SLOPES AND DISTURBED AREAS WITH INTERCEPTOR DIKES, PIPES, AND/OR SWALES. OFF-SITE STORMWATER SHOULD BE MANAGED SEPARATELY FROM STORMWATER GENERATED ON THE SITE. PLACE EXCAVATED MATERIAL ON THE UPHILL SIDE OF TRENCHES, CONSISTENT WITH SAFETY AND SPACE CONSIDERATIONS.

- BMP's
- C120: TEMPORARY AND PERMANENT SEEDING

C121: MULCHING

C122: NETS AND BLANKETS

C123: PLASTIC COVERING

C124: SODDING

C130: SURFACE ROUGHENING

C131: GRADIENT TERRACES

➤C200: INTERCEPTOR DIKE AND SWALE

C201: GRASS-LINED CHANNELS

C203: WATER BARS

C204: PIPE SLOPE DRAINS

C205: SUBSURFACE DRAINS

C206: LEVEL SPREADER

➤C207: CHECK DAMS

C208: TRIANGULAR SILT DIKE (TSD)(GEOTEXTILE-ENCASED CHECK DAM)

7. PROTECT DRAIN INLETS

PROTECT ALL STORM DRAIN INLETS MADE OPERABLE DURING CONSTRUCTION SO THAT STORMWATER RUNOFF DOES NOT ENTER THE CONVEYANCE SYSTEM WITHOUT FIRST BEING FILTERED OR TREATED TO REMOVE SEDIMENT. CLEAN OR REMOVE AND REPLACE INLET PROTECTION DEVICES WHEN SEDIMENT HAS FILLED ONE-THIRD OF THE AVAILABLE STORAGE (UNLESS A DIFFERENT STANDARD IS SPECIFIED BY THE PRODUCT MANUFACTURER). INLETS SHOULD BE INSPECTED WEEKLY AT A MINIMUM AND DAILY DURING STORM EVENTS.

- BMP's
- C220: STORM DRAIN INLET PROTECTION

8. STABILIZE CHANNELS AND OUTFALLS

CONSTRUCT AND STABILIZE ALL ON-SITE CONVEYANCE CHANNELS TO PREVENT EROSION. PROVIDE STABILIZATION, INCLUDING ARMORING MATERIAL, ADEQUATE TO PREVENT EROSION OF OUTLETS, ADJACENT STREAMBANKS, SLOPES, AND DOWNSTREAM REACHES AT THE OUTLETS OF ALL CONVEYANCE SYSTEMS. STABILIZE CHANNEL BY PLACING BLANKET PRODUCT FIRST, THEN ADD CHECK DAMS AS NECESSARY TO FUNCTION AS AN ANCHOR AND TO SLOW THE FLOW OF WATER.

- BMP's
- C202: CHANNEL LINING

C122: NETS AND BLANKETS

➤C207: CHECK DAMS

C209: OUTLET PROTECTION

9. CONTROL POLLUTANTS

INSTALL, IMPLEMENT, AND MAINTAIN EFFECTIVE POLLUTION PREVENTION MEASURES TO MINIMIZE THE DISCHARGE OF POLLUTANTS. HANDLE AND DISPOSE OF ALL POLLUTANTS, INCLUDING WASTE MATERIALS AND DEMOLITION DEBRIS THAT OCCUR ON-SITE IN A MANNER THAT DOES NOT CAUSE CONTAMINATION OF STORMWATER.

- BMP's
- C151: CONCRETE HANDLING

➤C152: SAWCUTTING AND SURFACING POLLUTION PREVENTION

C153: MATERIAL DELIVERY, STORAGE AND CONTAINMENT

➤C154: CONCRETE WASHOUT AREA

C250: CONSTRUCTION STORMWATER CHEMICAL TREATMENT

C251: CONSTRUCTION STORMWATER FILTRATION

C252: HIGH PH NEUTRALIZATION USING C02

C253: PH CONTROL FOR HIGH PH WATER

10. CONTROL DEWATERING

DISCHARGE CLEAN, NON-TURBID DE-WATERING WATER, SUCH AS WELL-POINT GROUND WATER, TO SYSTEMS TRIBUTARY TO, OR DIRECTLY INTO SURFACE WATERS OF THE STATE, AS SPECIFIED IN ELEMENT #8, PROVIDED THE DE-WATERING FLOW DOES NOT CAUSE EROSION OR FLOODING OF RECEIVING WATERS OR INTERFERE WITH THE OPERATION OF THE SYSTEM. HANDLE HIGHLY TURBID OR CONTAMINATED DEWATERING WATER SEPARATELY FROM STORMWATER.

- BMP's
- C203: WATER BARS

C236: VEGETATIVE FILTRATION

11. MAINTAIN BMP's

KEEP QUANTITIES OF EROSION PREVENTION AND SEDIMENT CONTROL MATERIALS ON THE PROJECT SITE AT ALL TIMES TO BE USED FOR REGULAR MAINTENANCE AND EMERGENCY SITUATIONS SUCH AS UNEXPECTED HEAVY SUMMER RAINS. MAINTAIN AND REPAIR ALL TEMPORARY AND PERMANENT EROSION AND SEDIMENT CONTROL BMPS AS NEEDED TO ASSURE CONTINUED PERFORMANCE OF THEIR INTENDED FUNCTION IN ACCORDANCE WITH BMP SPECIFICATIONS. REMOVE ALL TEMPORARY EROSION AND SEDIMENT CONTROL BMPS WITHIN 30 DAYS AFTER ACHIEVING FINAL SITE STABILIZATION OR AFTER THE TEMPORARY BMPS ARE NO LONGER NEEDED. PROVIDE PROTECTION TO ALL BMPS INSTALLED FOR THE PERMANENT CONTROL OF STORMWATER FROM SEDIMENT AND COMPACTION. ALL BMPS THAT ARE TO REMAIN IN PLACE FOLLOWING COMPLETION OF CONSTRUCTION SHALL BE EXAMINED AND PLACED IN FULL OPERATING CONDITIONS. IF SEDIMENT ENTERS THE BMPS DURING CONSTRUCTION, IT SHALL BE REMOVED AND THE FACILITY SHALL BE RETURNED TO THE CONDITIONS SPECIFIED IN THE CONSTRUCTION DOCUMENTS.

12. MANAGE THE PROJECT

INSPECT, MAINTAIN, AND REPAIR ALL BMPS AS NEEDED TO ASSURE CONTINUED PERFORMANCE OF THEIR INTENDED FUNCTION. CONDUCT SITE INSPECTIONS AND MONITORING IN ACCORDANCE WITH THE CONSTRUCTION STORMWATER GENERAL PERMIT OR LOCAL PLAN APPROVAL AUTHORITY. MAINTAIN, UPDATE, AND IMPLEMENT THE SWPPP IN ACCORDANCE WITH THE CONSTRUCTION STORMWATER GENERAL PERMIT. ALL BMPS MUST BE INSPECTED, MAINTAINED, AND REPAIRED AS NEEDED TO ASSURE CONTINUED PERFORMANCE OF THEIR INTENDED FUNCTION. SITE INSPECTIONS MUST BE CONDUCTED BY A PERSON KNOWLEDGEABLE IN THE PRINCIPLES AND PRACTICES OF EROSION AND SEDIMENT CONTROL.

13. PROTECT LOW IMPACT DEVELOPMENT

PROTECT ALL BIORETENTION AND RAIN GARDEN BMPS FROM SEDIMENTATION THROUGH INSTALLATION AND MAINTENANCE OF EROSION AND SEDIMENT CONTROL BMPS ON PORTIONS OF THE SITE THAT DRAIN INTO THE BIORETENTION AND/OR RAIN GARDEN BMPS. RESTORE THE BMPS TO THEIR FULLY FUNCTIONING CONDITION IF THEY ACCUMULATE SEDIMENT DURING CONSTRUCTION. RESTORING THE BMP MUST INCLUDE REMOVAL OF SEDIMENT AND ANY SEDIMENT-LADEN BIORETENTION/RAIN GARDEN SOILS, AND REPLACING THE REMOVED SOILS WITH SOILS MEETING THE DESIGN SPECIFICATION.

PREVENT COMPACTING BIORETENTION AND RAIN GARDEN BMPS BY EXCLUDING CONSTRUCTION EQUIPMENT AND FOOT TRAFFIC. PROTECT COMPLETED LAWN AND LANDSCAPED AREAS FROM COMPACTION DUE TO CONSTRUCTION EQUIPMENT.

CONTROL EROSION AND AVOID INTRODUCING SEDIMENT FROM SURROUNDING LAND USES ONTO PERMEABLE PAVEMENTS. DO NOT ALLOW MUDDY CONSTRUCTION EQUIPMENT ON THE BASE MATERIAL OR PAVEMENT. DO NOT ALLOW SEDIMENT-LADEN RUNOFF ONTO PERMEABLE PAVEMENTS.

PAVEMENTS FOULED WITH SEDIMENTS OR NO LONGER PASSING AN INITIAL INFILTRATION TEST MUST BE CLEANED USING PROCEDURES FROM THE LOCAL STORMWATER MANUAL OR THE MANUFACTURER'S PROCEDURES.

KEEP ALL HEAVY EQUIPMENT OFF EXISTING SOILS UNDER LID FACILITIES THAT HAVE BEEN EXCAVATED TO FINAL GRADE TO RETAIN THE INFILTRATION RATE OF THE SOILS.

LEGEND

- DENOTES MINIMUM REQUIRED BMP's. AS SITE WORK PROGRESSES, CONTRACTOR MAY NEED TO INSTALL ADDITIONAL BMP's AS NEEDED.

| PLAN CHECK | BY | DATE |              |     |                        |     |    |
|------------|----|------|--------------|-----|------------------------|-----|----|
|            |    |      | 5/07/20      | E   | CIVIL PERMIT REVISIONS | EJS |    |
|            |    |      | 4/30/20      | D   | CIVIL PERMIT REVISIONS | EJS |    |
|            |    |      | 2/20/20      | C   | CIVIL PERMIT REVISIONS | EJS |    |
|            |    |      | 1/24/20      | B   | CIVIL PERMIT REVISIONS | EJS |    |
|            |    |      | 9/16/19      | A   | CIVIL PERMIT           | EJS |    |
|            |    |      | DATE         | NO. | REVISION               |     | BY |
|            |    |      | DESIGNED BY: |     | REVIEWED BY:           |     |    |
|            |    |      |              |     |                        |     |    |



**TerraVista NW** LLC  
Consulting Engineers

3204 SMOKEY POINT DR. #207  
ARLINGTON, WA 98223  
360-691-9272  
WWW.TERRAVISTANW.COM



7C's SWIM SCHOOL

NORTHCREEK DR AND DUMAS RD , MILL CREEK, WA 98012

SWPPP NOTES


JOB NO.  
180706

C1.3






Plotted: May 07, 2020 - 8:42am Rodney T:\Projects\180706 7C's Poolhouse (Mill Creek)\Plans\7Cs\_P-Civil.dwg Layout Name: C2.1-SWPPP

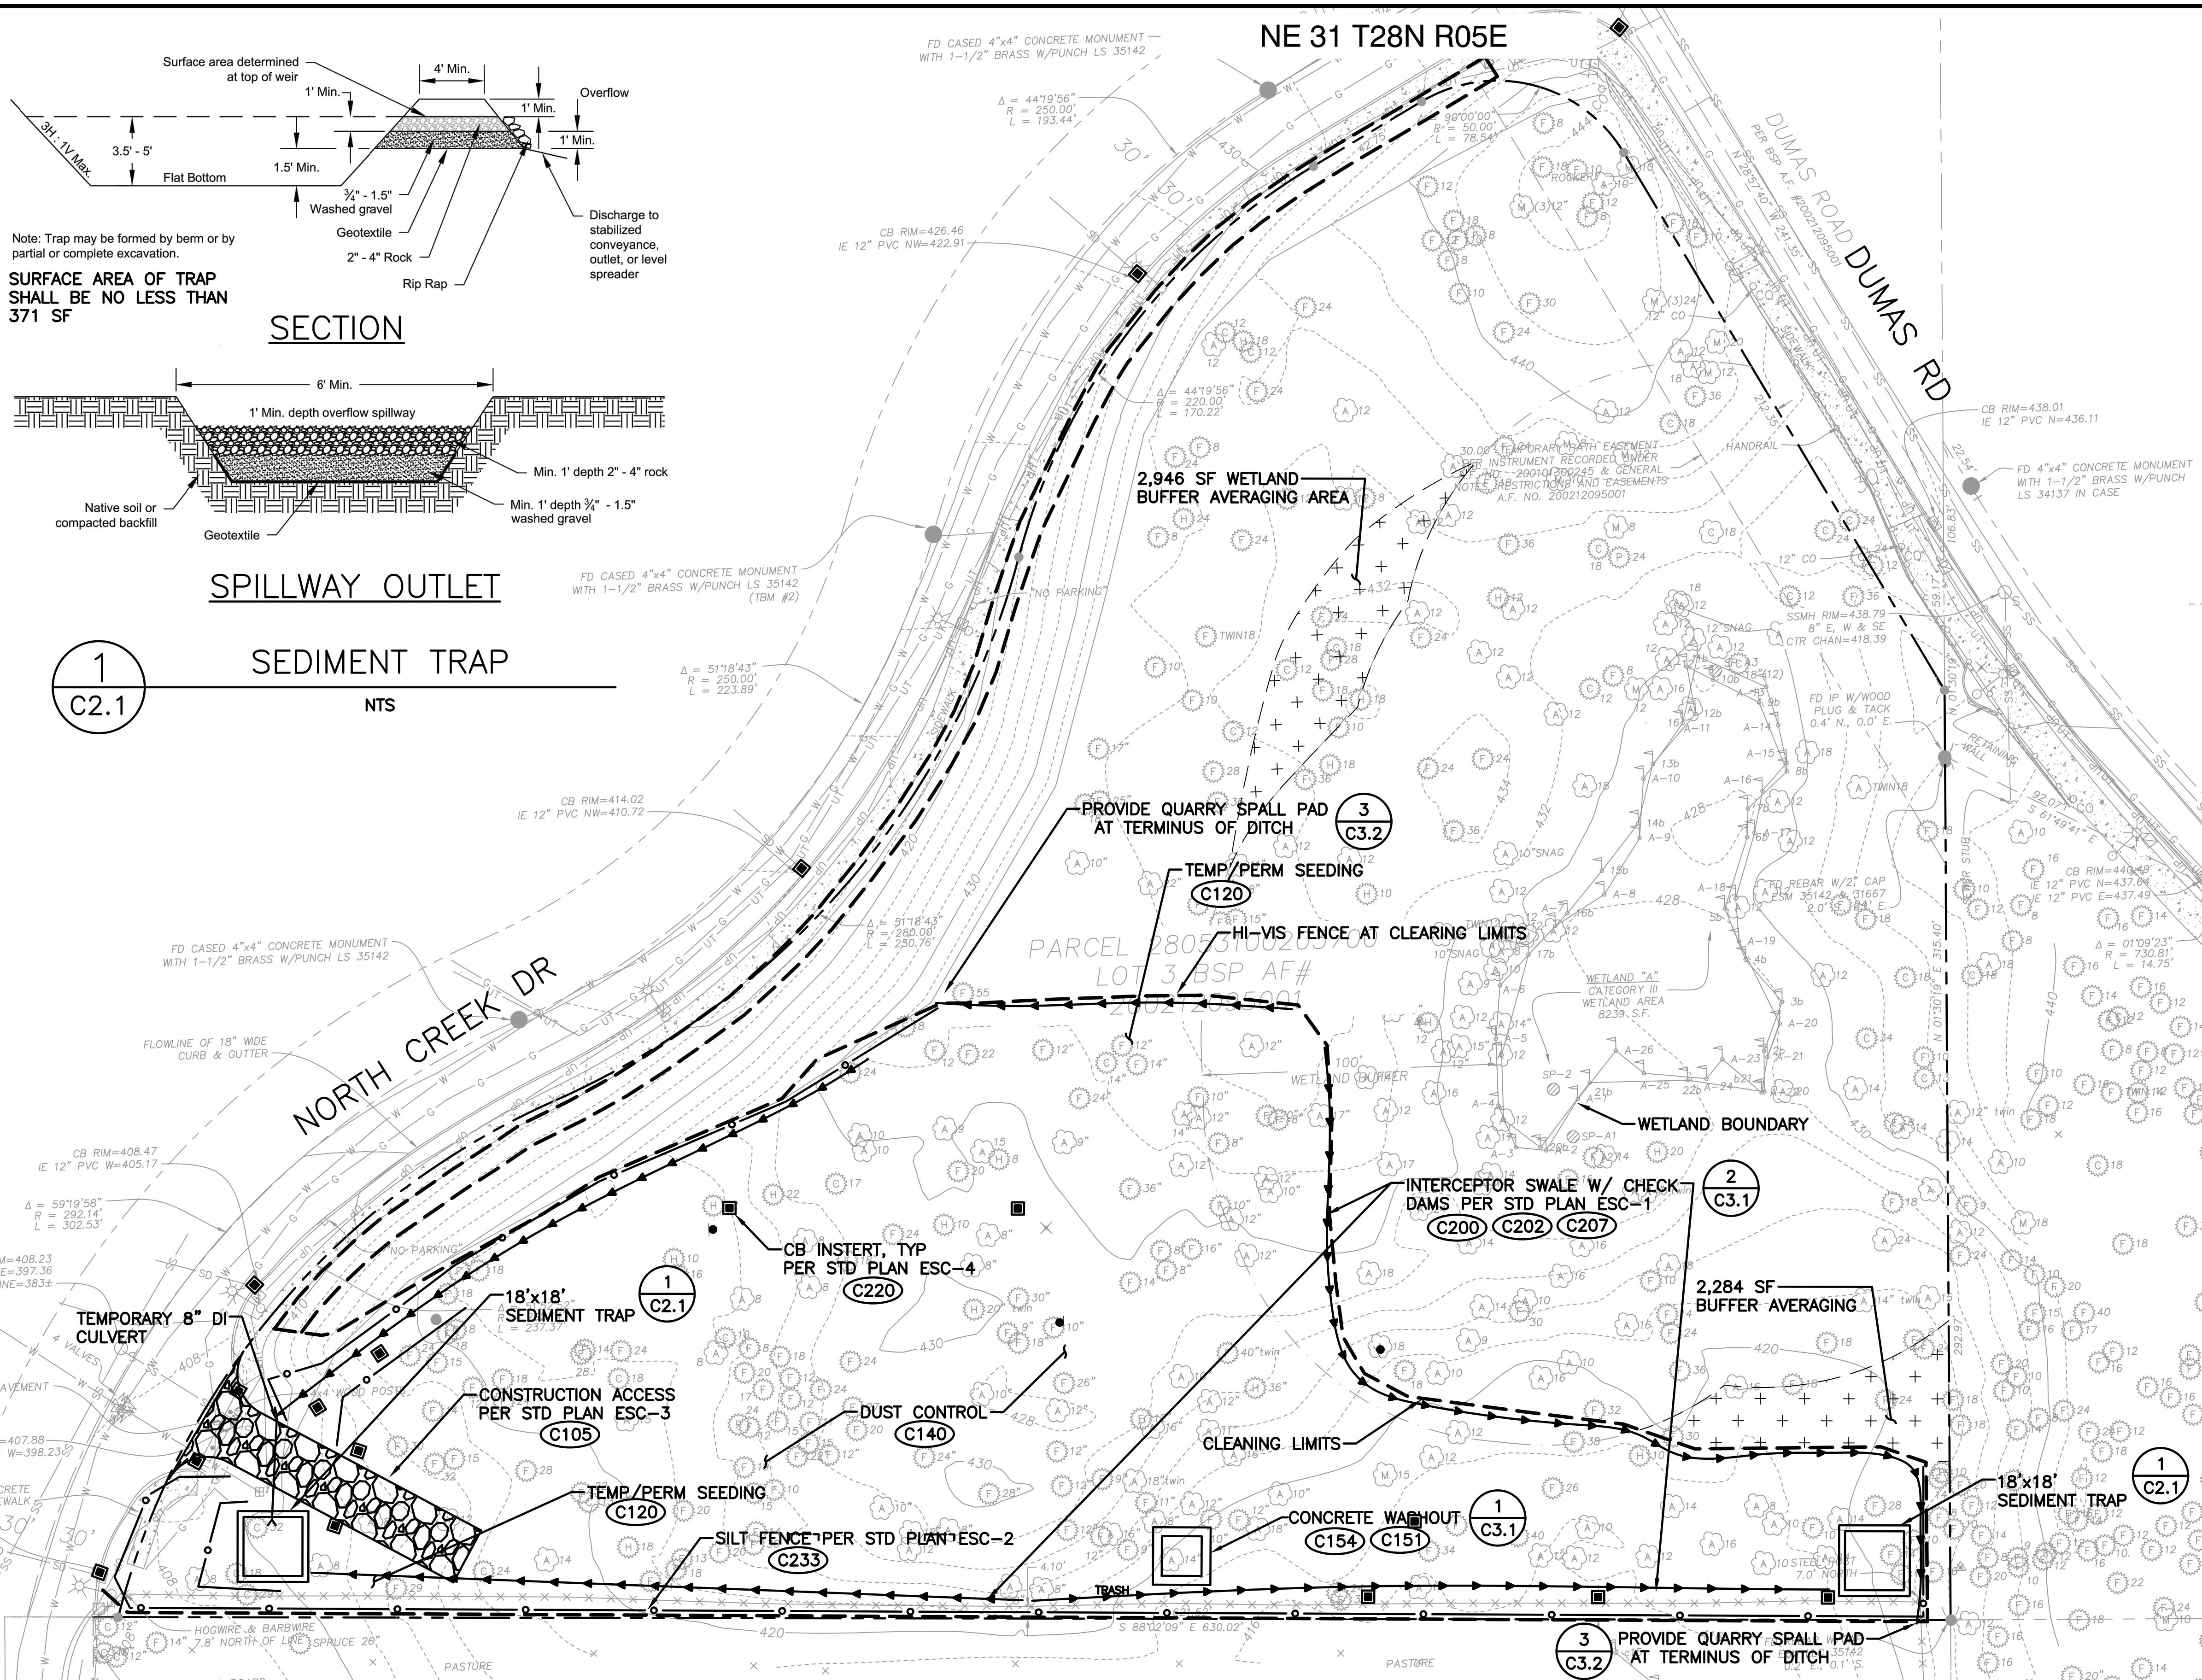


- NOTES:**
- SEE SHEET C1.1 AND C1.2 FOR GENERAL INFORMATION.
  - SEE SHEET C1.3 FOR ELEMENTS OF CONSTRUCTION SWPPP.
  - THE 13 ELEMENTS SHOWN ON C1.3 MUST BE CONSIDERED IN THE DEVELOPMENT OF THE CONSTRUCTION SWPPP UNLESS SITE CONDITIONS RENDER THE ELEMENT UNNECESSARY. IF AN ELEMENT IS CONSIDERED UNNECESSARY, THE CONSTRUCTION SWPPP MUST PROVIDE THE JUSTIFICATION.
  - THE SWPPP ELEMENTS COVER THE GENERAL WATER QUALITY PROTECTION STRATEGIES OF LIMITING SITE IMPACTS, PREVENTING EROSION AND SEDIMENTATION, AND MANAGING ACTIVITIES AND SOURCES.
  - ADDITIONAL INFORMATION AND REQUIREMENTS ARE OUTLINED WITHIN THE SWPPP NARRATIVE INCLUDED WITH THE DRAINAGE REPORT.
  - THE HIGHLIGHTED BMP'S SHOWN ON SHEET C1.3 ARE MINIMUM REQUIREMENTS. THE CONTRACTOR SHALL MAINTAIN AND UTILIZE ADDITIONAL BMP'S AS NECESSARY. ADDITIONAL INFORMATION ON EACH BMP CAN BE FOUND IN VOLUME II, CHAPTER 4 OF THE STORMWATER MANAGEMENT MANUAL OF WESTERN WASHINGTON.
  - CATCH BASIN INSERTS SHALL BE PLACED AS SHOWN IN PLAN AND IN ALL CATCH BASINS WITHIN 100' DOWNSLOPE OF DISTURBED AREAS.
  - CONTRACTOR SHALL PLACE A HIGH VISIBILITY FENCE AT CLEARING LIMITS, PER WSDOT STD PLAN I-10.10-01.
  - HABITAT MITIGATION AREAS SHALL BE ENHANCED TO INCLUDE DOWNED LOGS AND BIRD BOXES, AS OUTLINED IN THE BUFFER AVERAGING PLAN PREPARED BY WETLAND RESOURCES, DATED 11/11/2019.

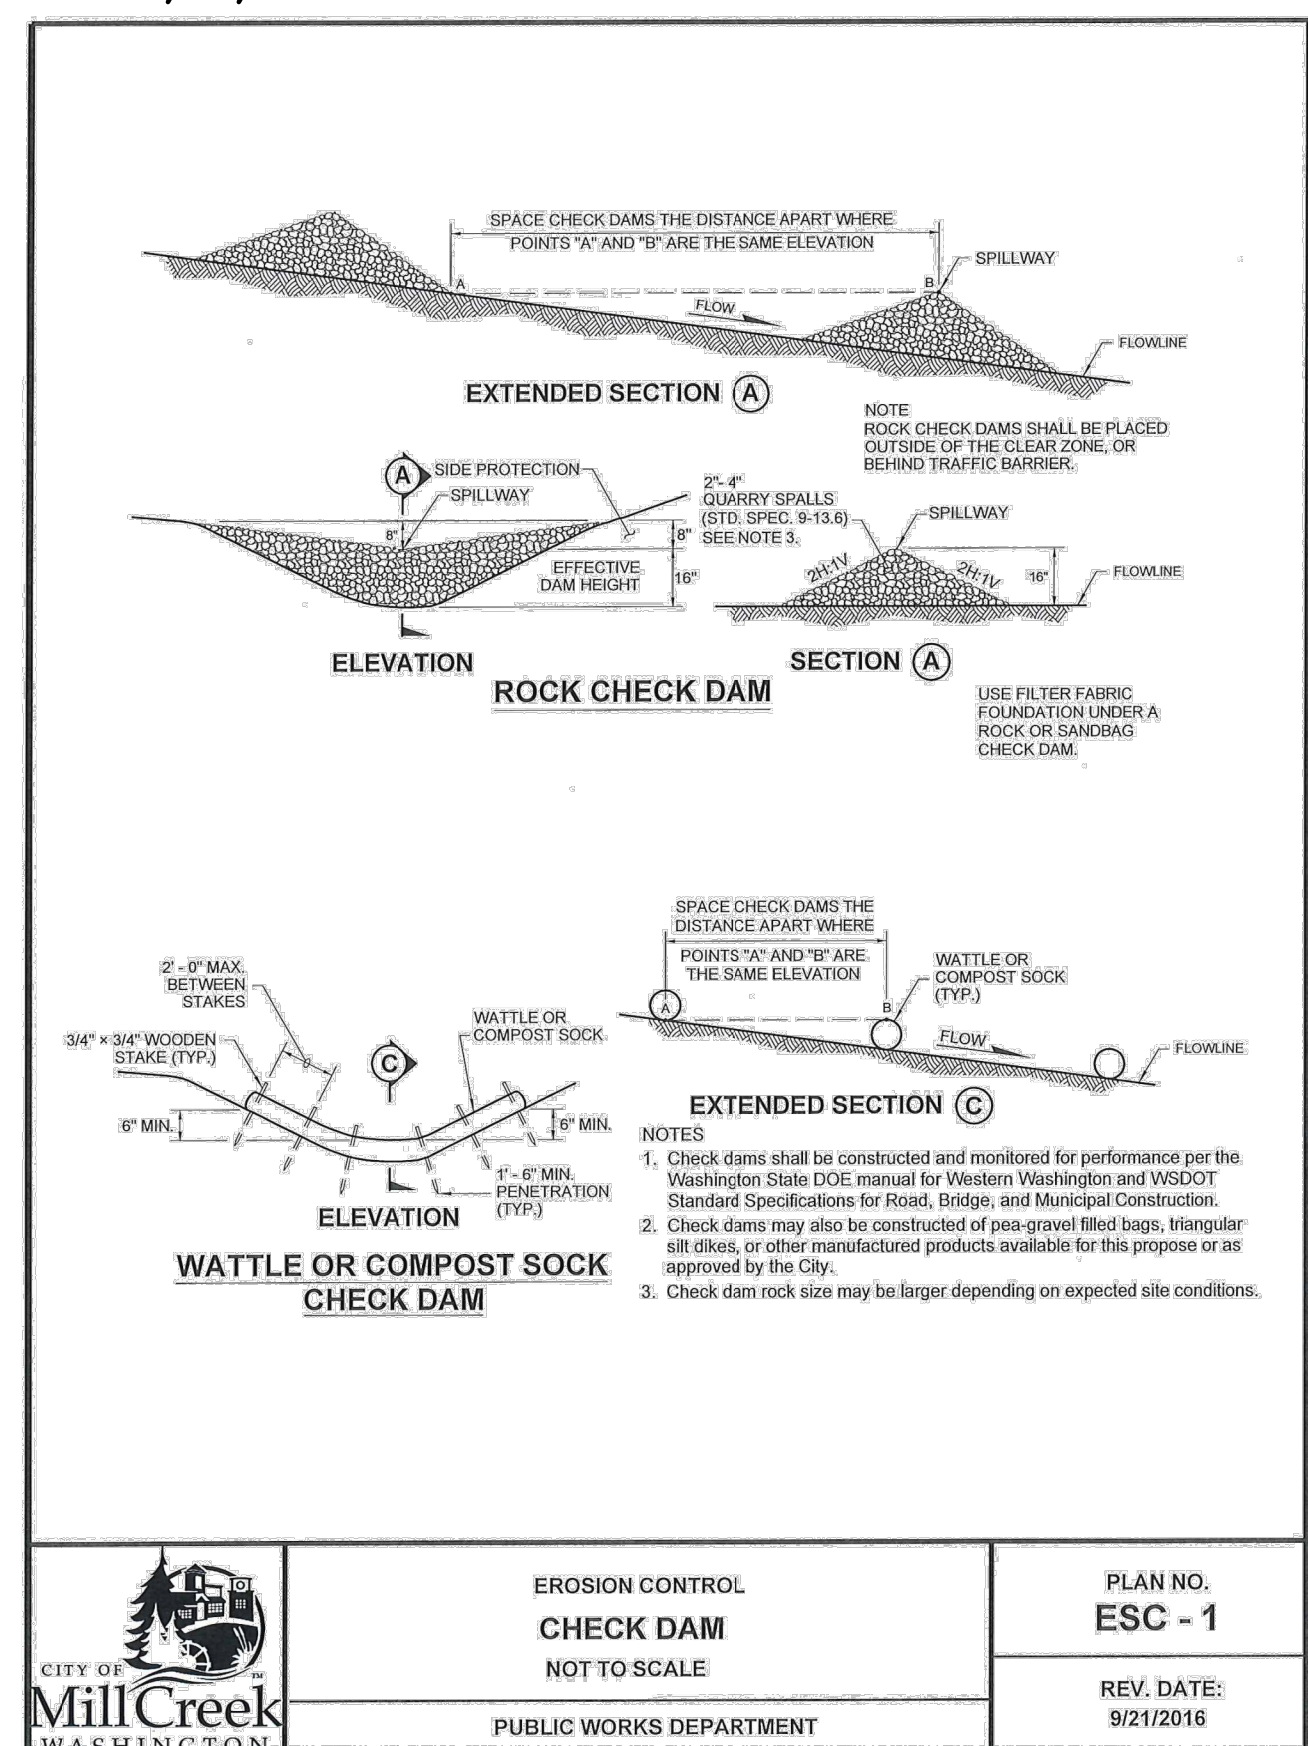

| PLAN CHECK | BY | DATE         | REVISION | REVISION               | BY  |
|------------|----|--------------|----------|------------------------|-----|
|            |    | 5/07/20      | E        | CIVIL PERMIT REVISIONS | EJS |
|            |    | 4/30/20      | D        | CIVIL PERMIT REVISIONS | EJS |
|            |    | 2/20/20      | C        | CIVIL PERMIT REVISIONS | EJS |
|            |    | 1/24/20      | B        | CIVIL PERMIT REVISIONS | EJS |
|            |    | 9/16/19      | A        | CIVIL PERMIT           | EJS |
|            |    | DATE         | NO.      | REVISION               | BY  |
|            |    | DESIGNED BY: |          | REVIEWED BY:           |     |

**TerraVista NW** LLC  
Consulting Engineers  
3204 SMOKEY POINT DR. #207  
ARLINGTON, WA 98223  
360-691-9272  
WWW.TERRAVISTANW.COM

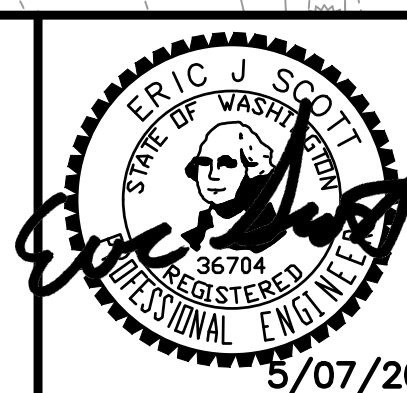

**7C's SWIM SCHOOL**  
NORTHCREEK DR AND DUMAS RD, MILL CREEK, WA 98012

SWPPP

JOB NO.  
180706


C2.1








Plotted: May 07, 2020 - 8:42am Rodney, T:\Projects\180706 7C's Poolhouse (Mill Creek)\Plans\7Cs\_P-Civil.dwg Layout Name: C2.3-GRAD PLAN

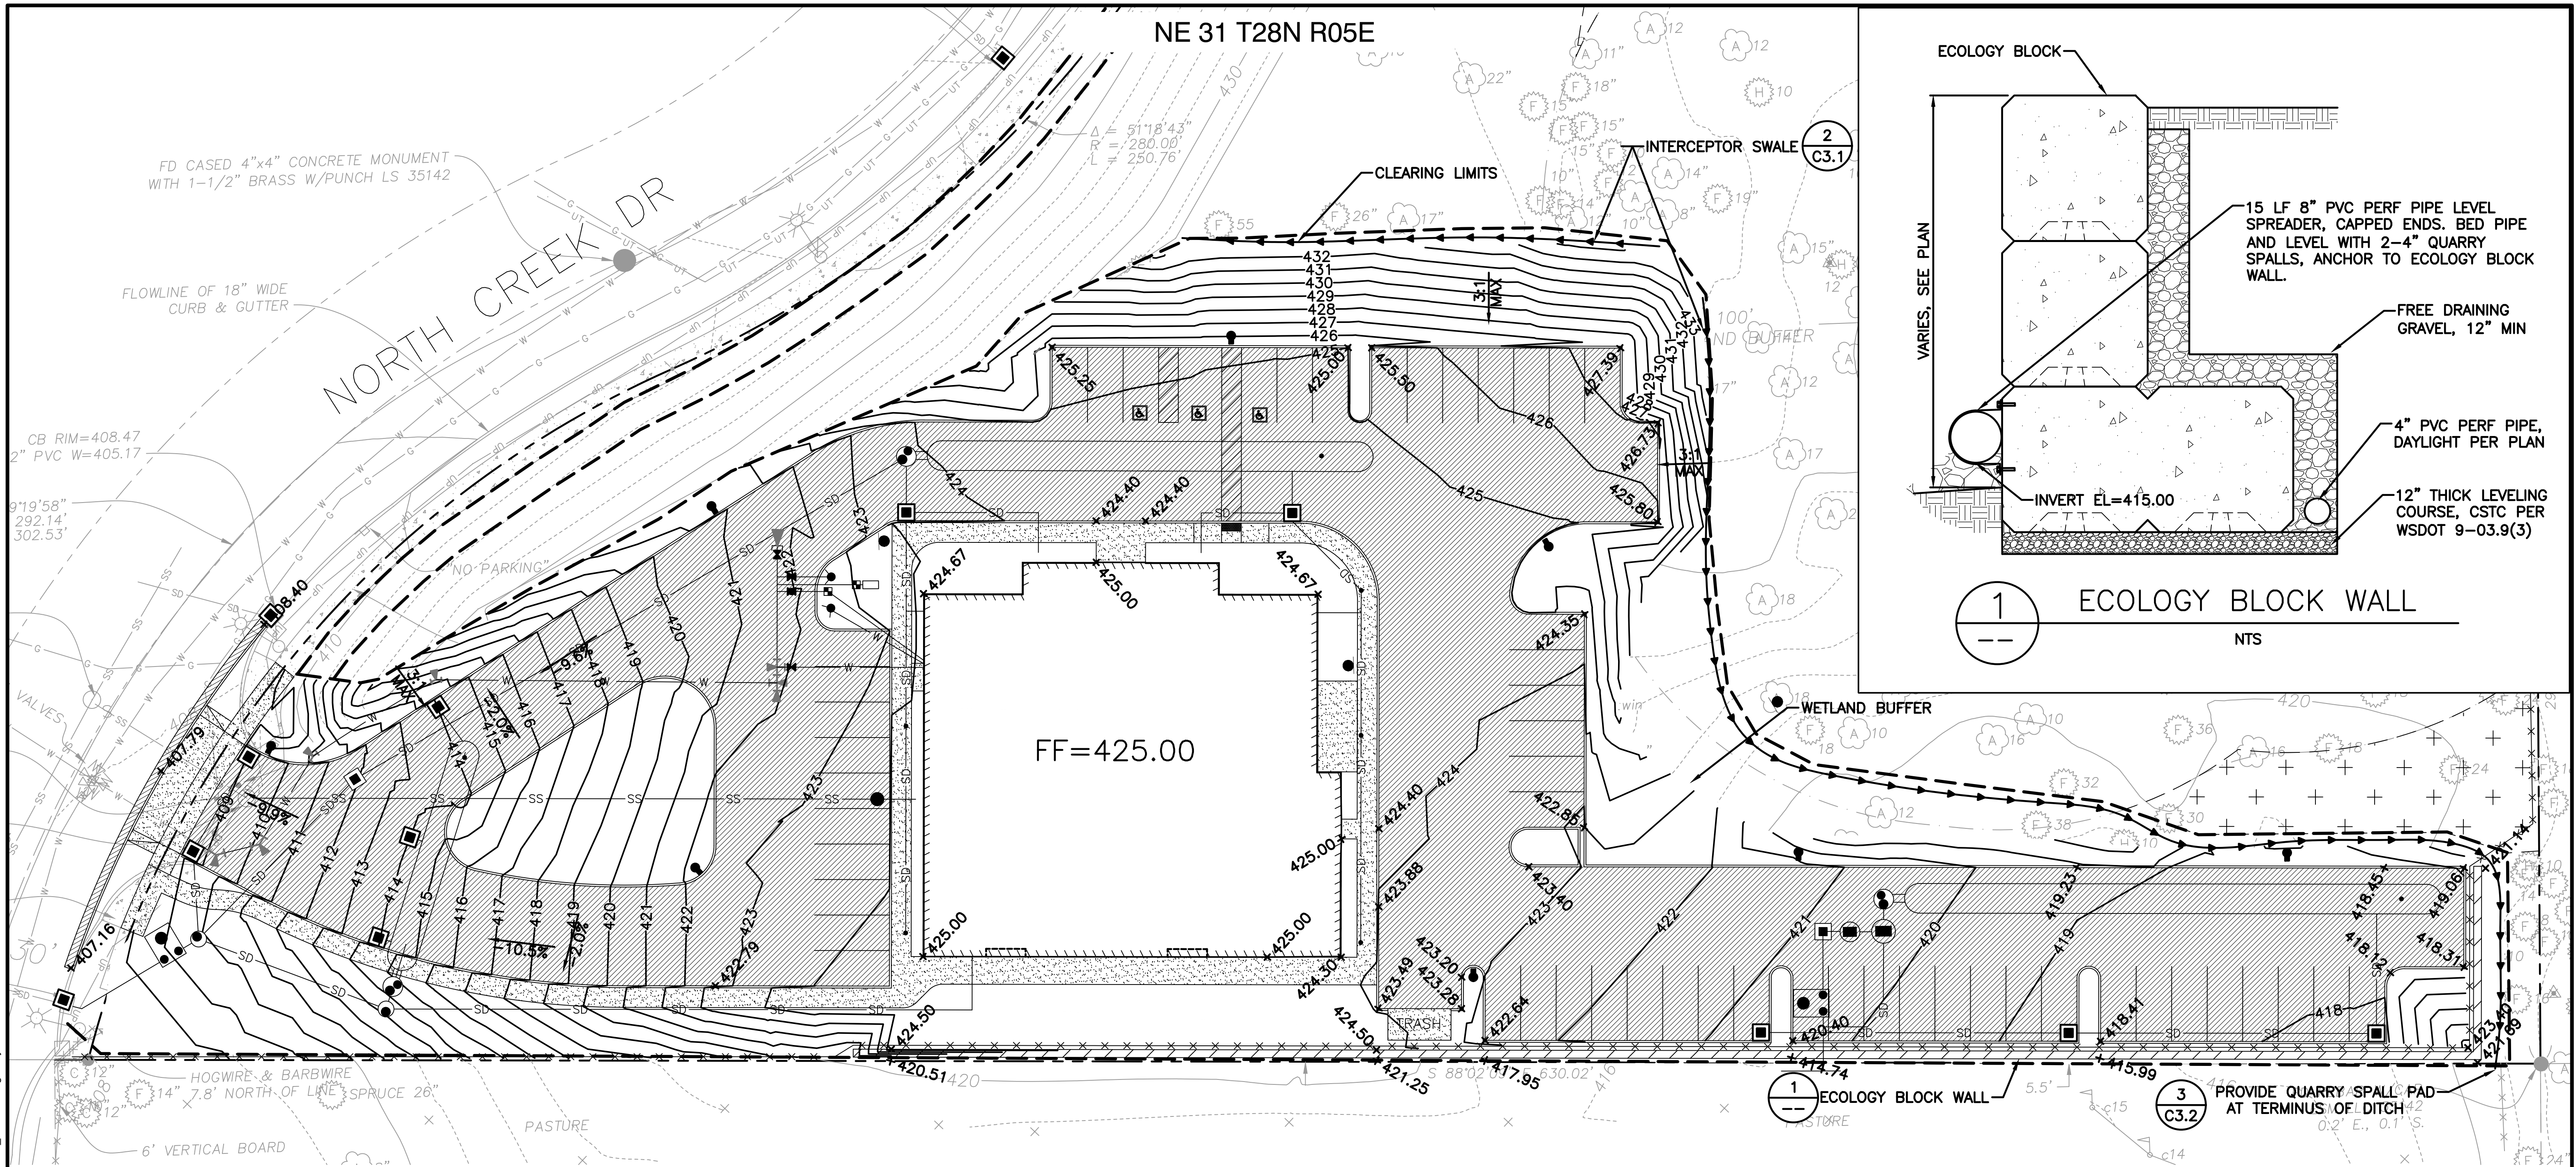








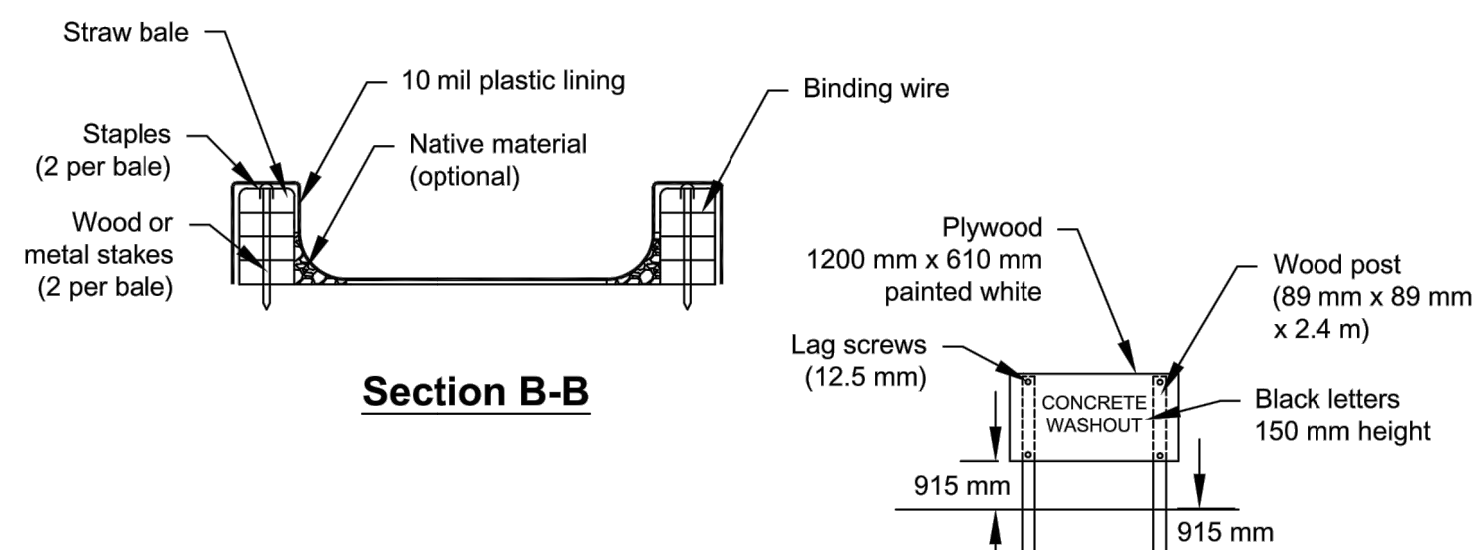


**Concrete Washout Sign  
Detail (or equivalent)**

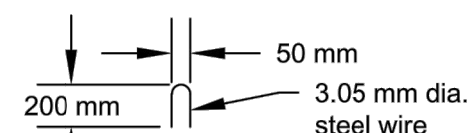

**Staple Detail**


- Notes:
1. Actual layout determined in the field.
  2. The concrete washout sign shall be installed within 10 m of the temporary concrete washout facility.

**Type "Above Grade" with Straw Bales**

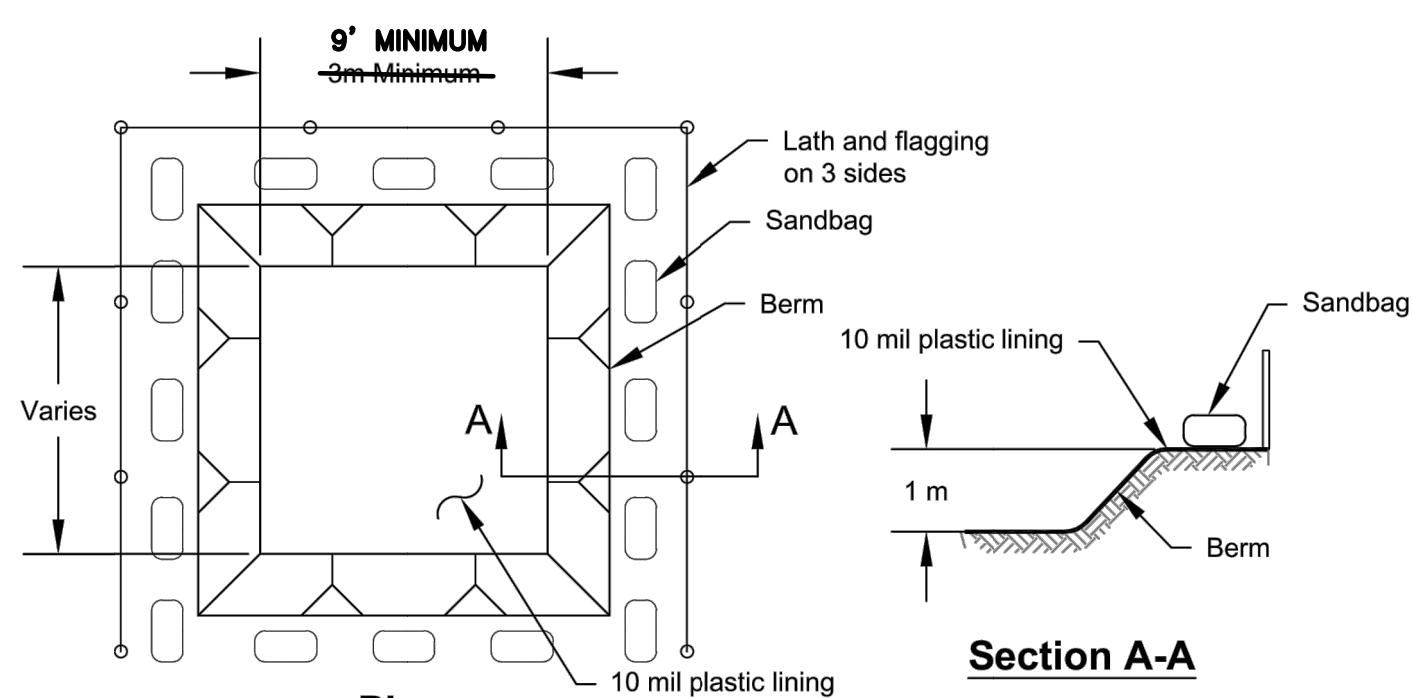


**Type "Below Grade"**

- Notes:
1. Actual layout determined in the field.
  2. A concrete washout sign shall be installed within 10 m of the temporary concrete washout facility.

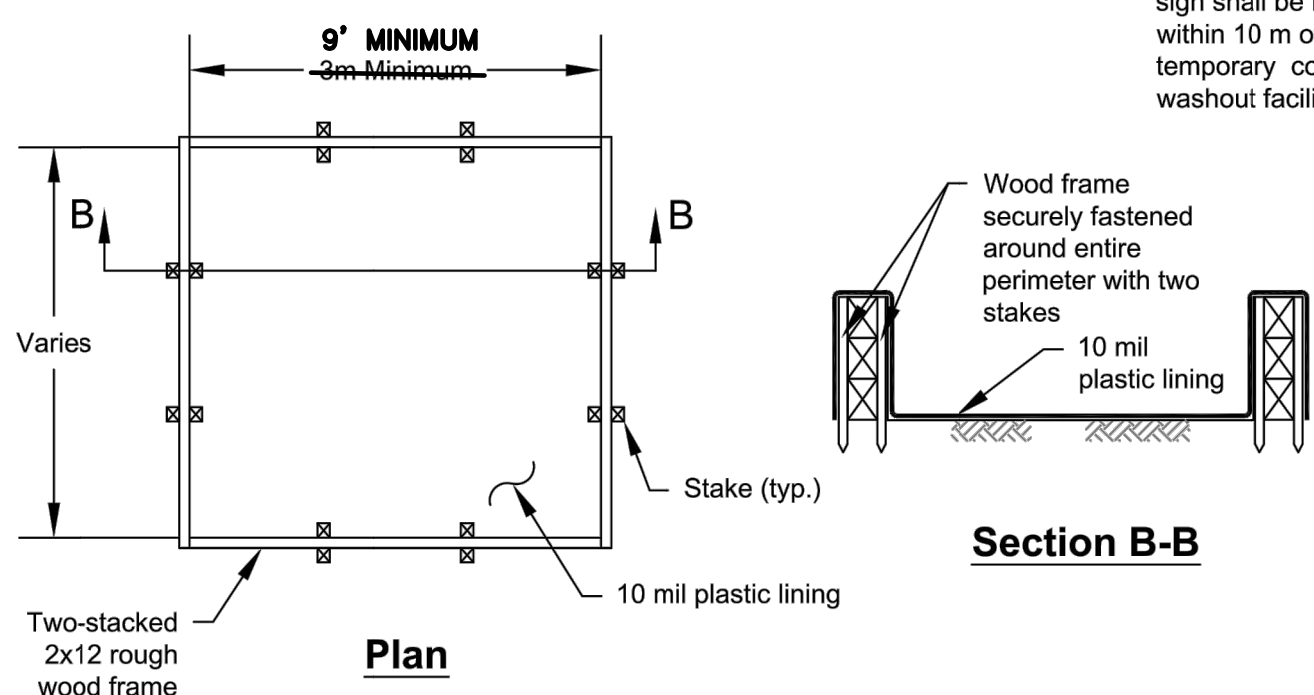


**Type "Above Grade" with Wood Planks**

**1**  
C2.1 CONCRETE WASH AREA  
NTS

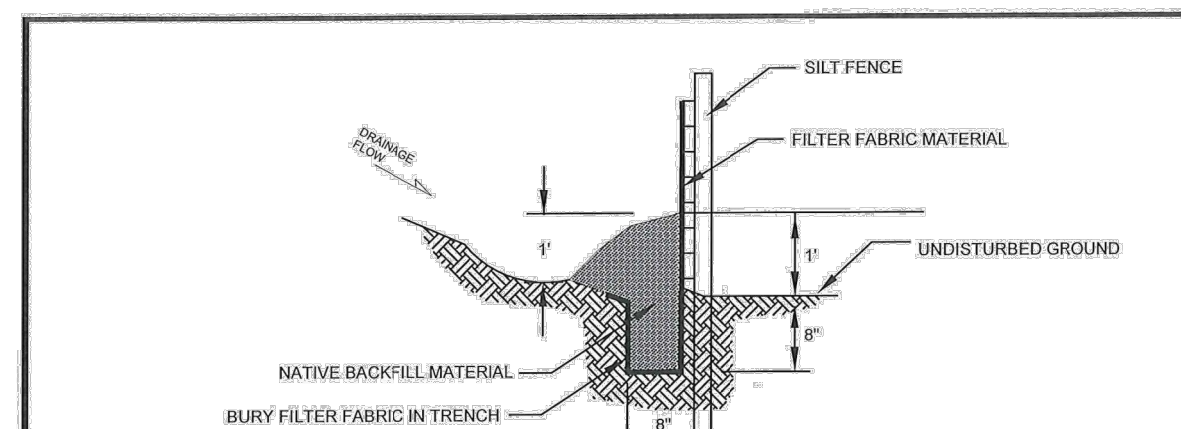

**SECTION A-A**

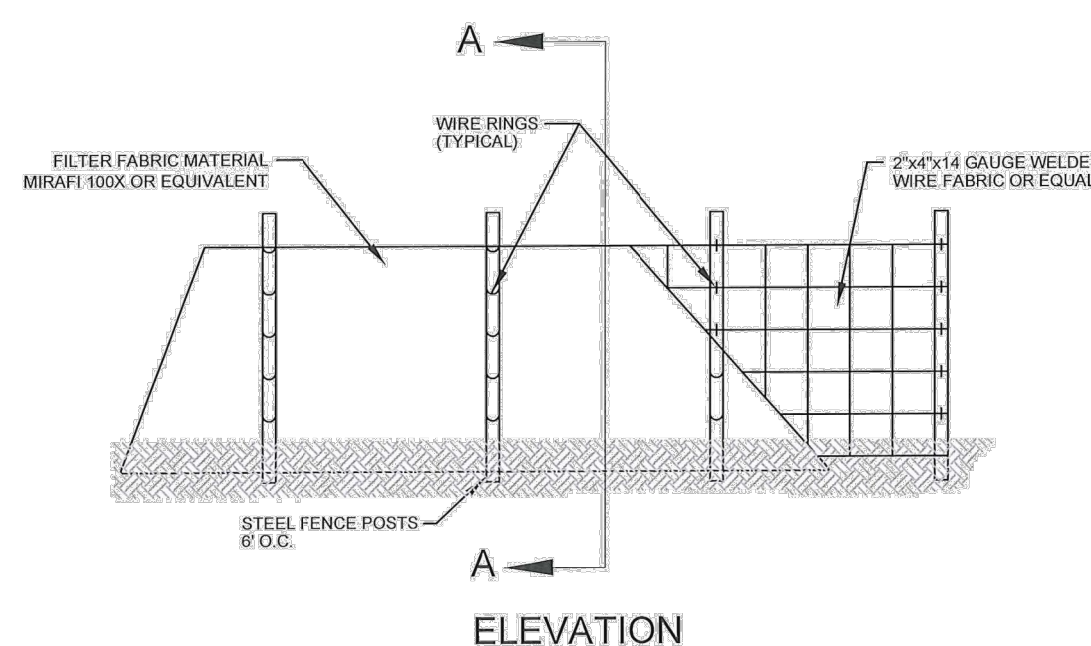



**ELEVATION**

- NOTES:
1. INSTALL THE SILT FENCE FIRST, AFTER THE SILT FENCE HAS BEEN INSTALLED, DIG TRENCH, BURY FILTER FABRIC IN TRENCH AND FILL WITH NATIVE BACKFILL MATERIAL.
  2. SILT FENCE BARRIERS SHALL BE INSPECTED IMMEDIATELY AFTER EACH RAINFALL AND AT LEAST DAILY DURING PROLONGED RAINFALL.

**EROSION CONTROL  
SILT FENCE  
NOT TO SCALE**  
PUBLIC WORKS DEPARTMENT


PLAN NO.  
**ESC - 2**

REV. DATE:  
9/22/2016

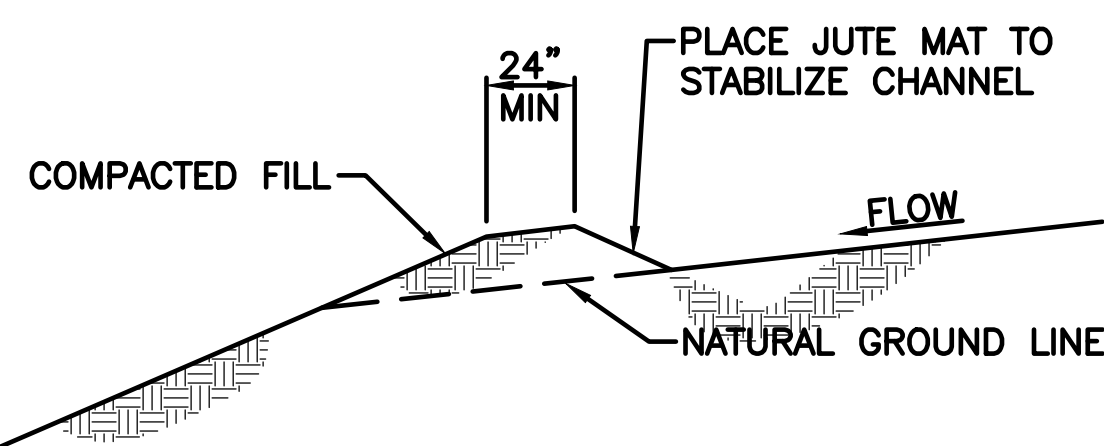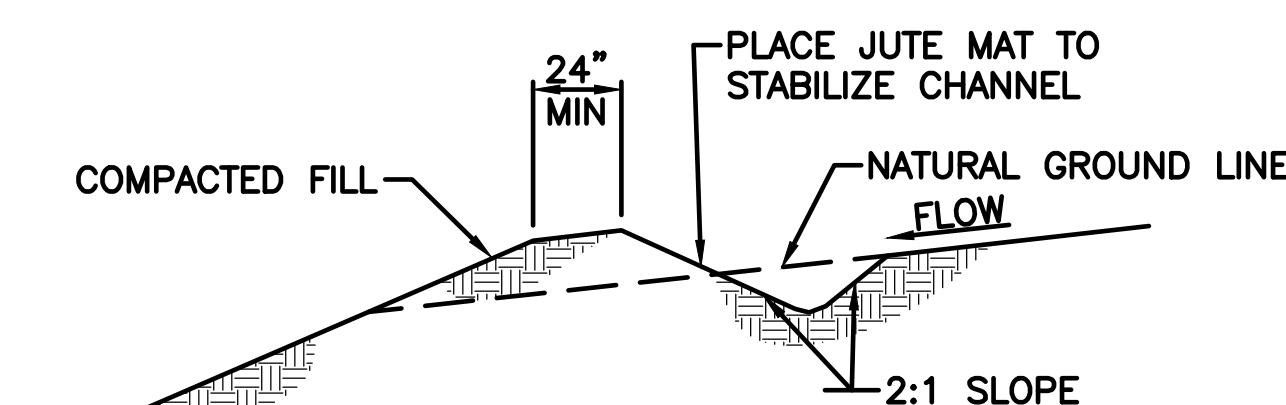

PROVIDE CHECK DAMS  
PER STD PLAN ESC-1 ON  
SHEET C2.1

**2**  
C2.1 INTERCEPTOR SWALE  
SCALE 1"=4' (1/4"=1'0")

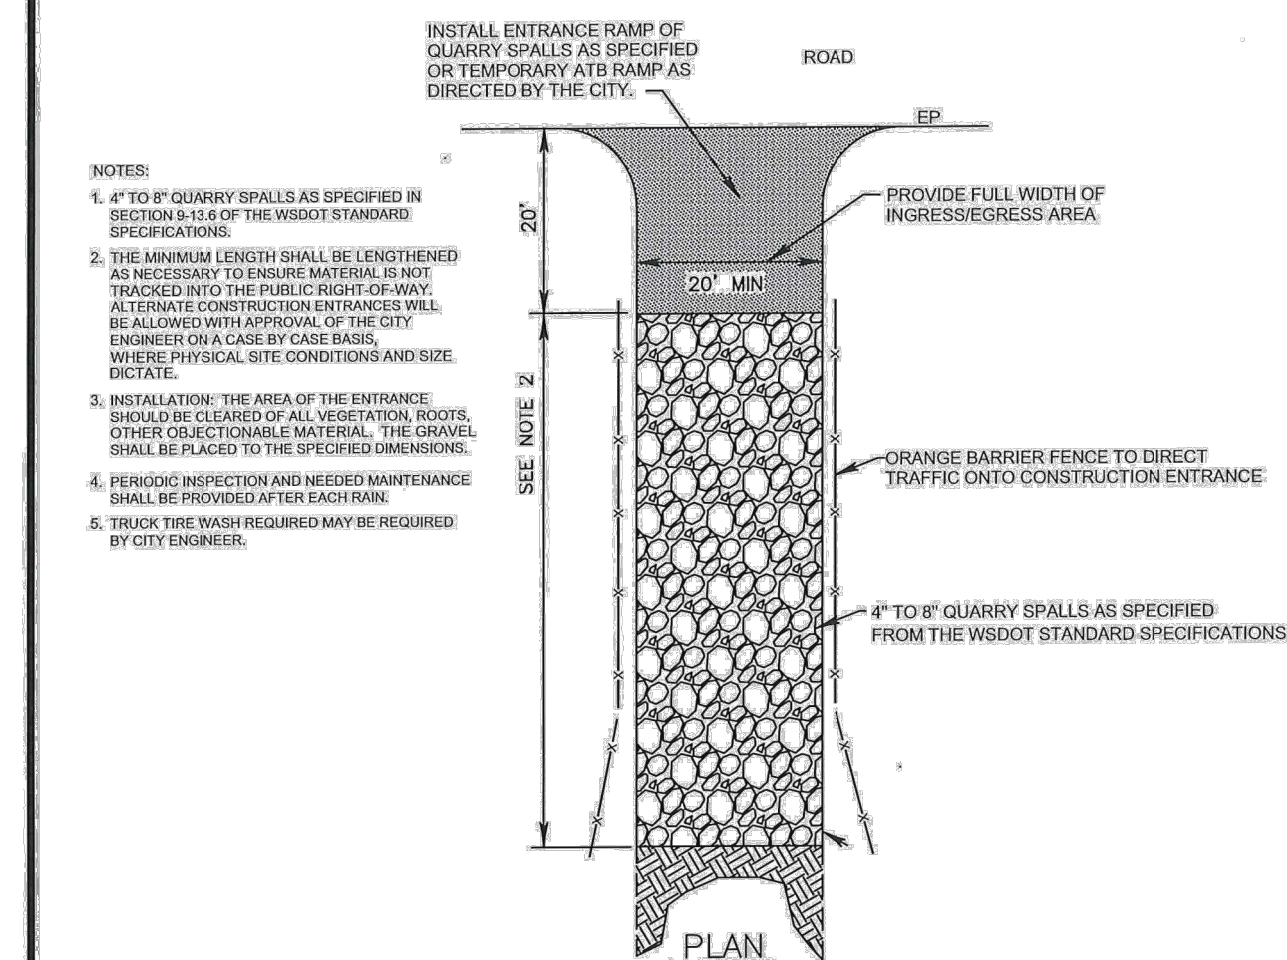



- NOTES:
1. 4" TO 8" QUARRY SPALLS AS SPECIFIED IN SECTION 8-1.14 OF THE WSDOT STANDARD SPECIFICATIONS.
  2. THE MINIMUM LENGTH SHALL BE LENGTHENED AS NECESSARY TO ENSURE MATERIAL IS NOT TRACKED INTO THE PUBLIC RIGHT-OF-WAY. ALTERNATE CONSTRUCTION ENTRANCES WILL BE ALLOWED WITH APPROVAL OF THE CITY ENGINEER ON A CASE-BY-CASE BASIS, WHERE PHYSICAL SITE CONDITIONS AND SIZE DICTATE.
  3. INSTALLATION: THE AREA OF THE ENTRANCE SHOULD BE CLEARED OF ALL VEGETATION, ROCKS, OTHER OBSTRUCTIONABLE MATERIAL. THE GRAVEL SHALL BE PLACED TO THE SPECIFIED DIMENSIONS.
  4. PERIODIC INSPECTION AND NEEDED MAINTENANCE SHALL BE PROVIDED AFTER EACH RAIN.
  5. TRUCK TIRE WASH REQUIRED MAY BE REQUIRED BY CITY ENGINEER.

**EROSION CONTROL  
GRAVEL CONSTRUCTION ENTRANCE  
NOT TO SCALE**  
PUBLIC WORKS DEPARTMENT

PLAN NO.  
**ESC - 3**

REV. DATE:  
9/22/2016


- NOTES:
1. SIZE THE BELOW INLET GRATE DEVICE (BIGD) FOR THE STORM WATER STRUCTURE IT WILL SERVICE.
  2. THE BIGD SHALL HAVE A BUILT-IN HIGH FLOW RELIEF SYSTEM (OVERFLOW BYPASS).
  3. THE RETRIEVAL SYSTEM MUST ALLOW REMOVAL OF THE BIGD WITHOUT THE COLLECTED MATERIAL.
  4. PERFORM MAINTENANCE IN ACCORDANCE WITH STANDARD SPECIFICATION 8-61.3(15).

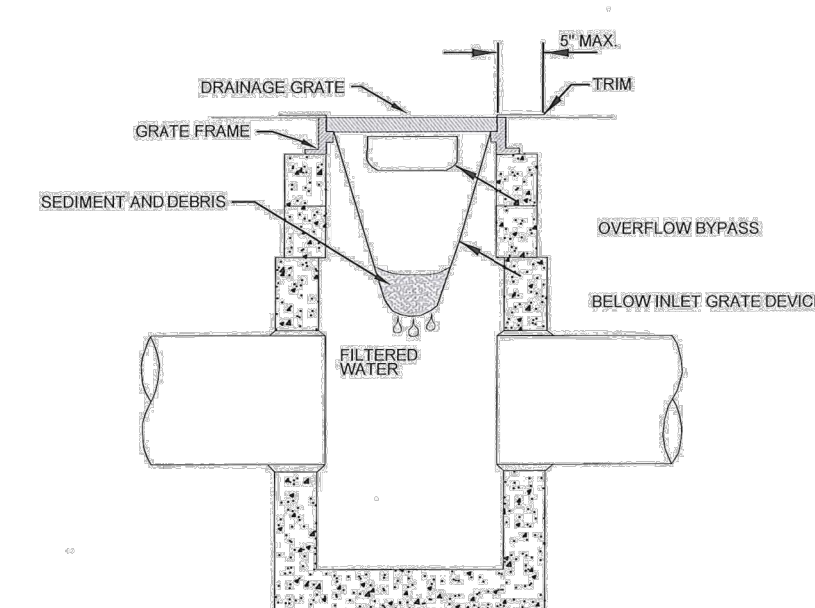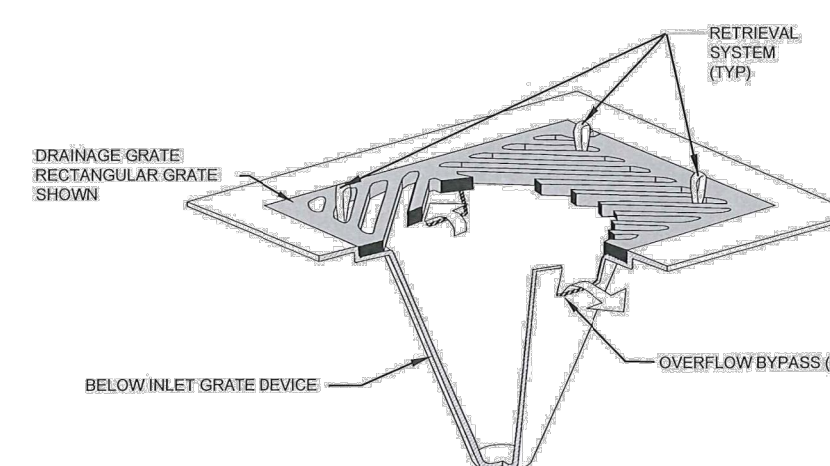

**EROSION CONTROL  
CATCH BASIN INLET PROTECTION  
NOT TO SCALE**  
PUBLIC WORKS DEPARTMENT

PLAN NO.  
**ESC - 4**

REV. DATE:  
9/22/2016

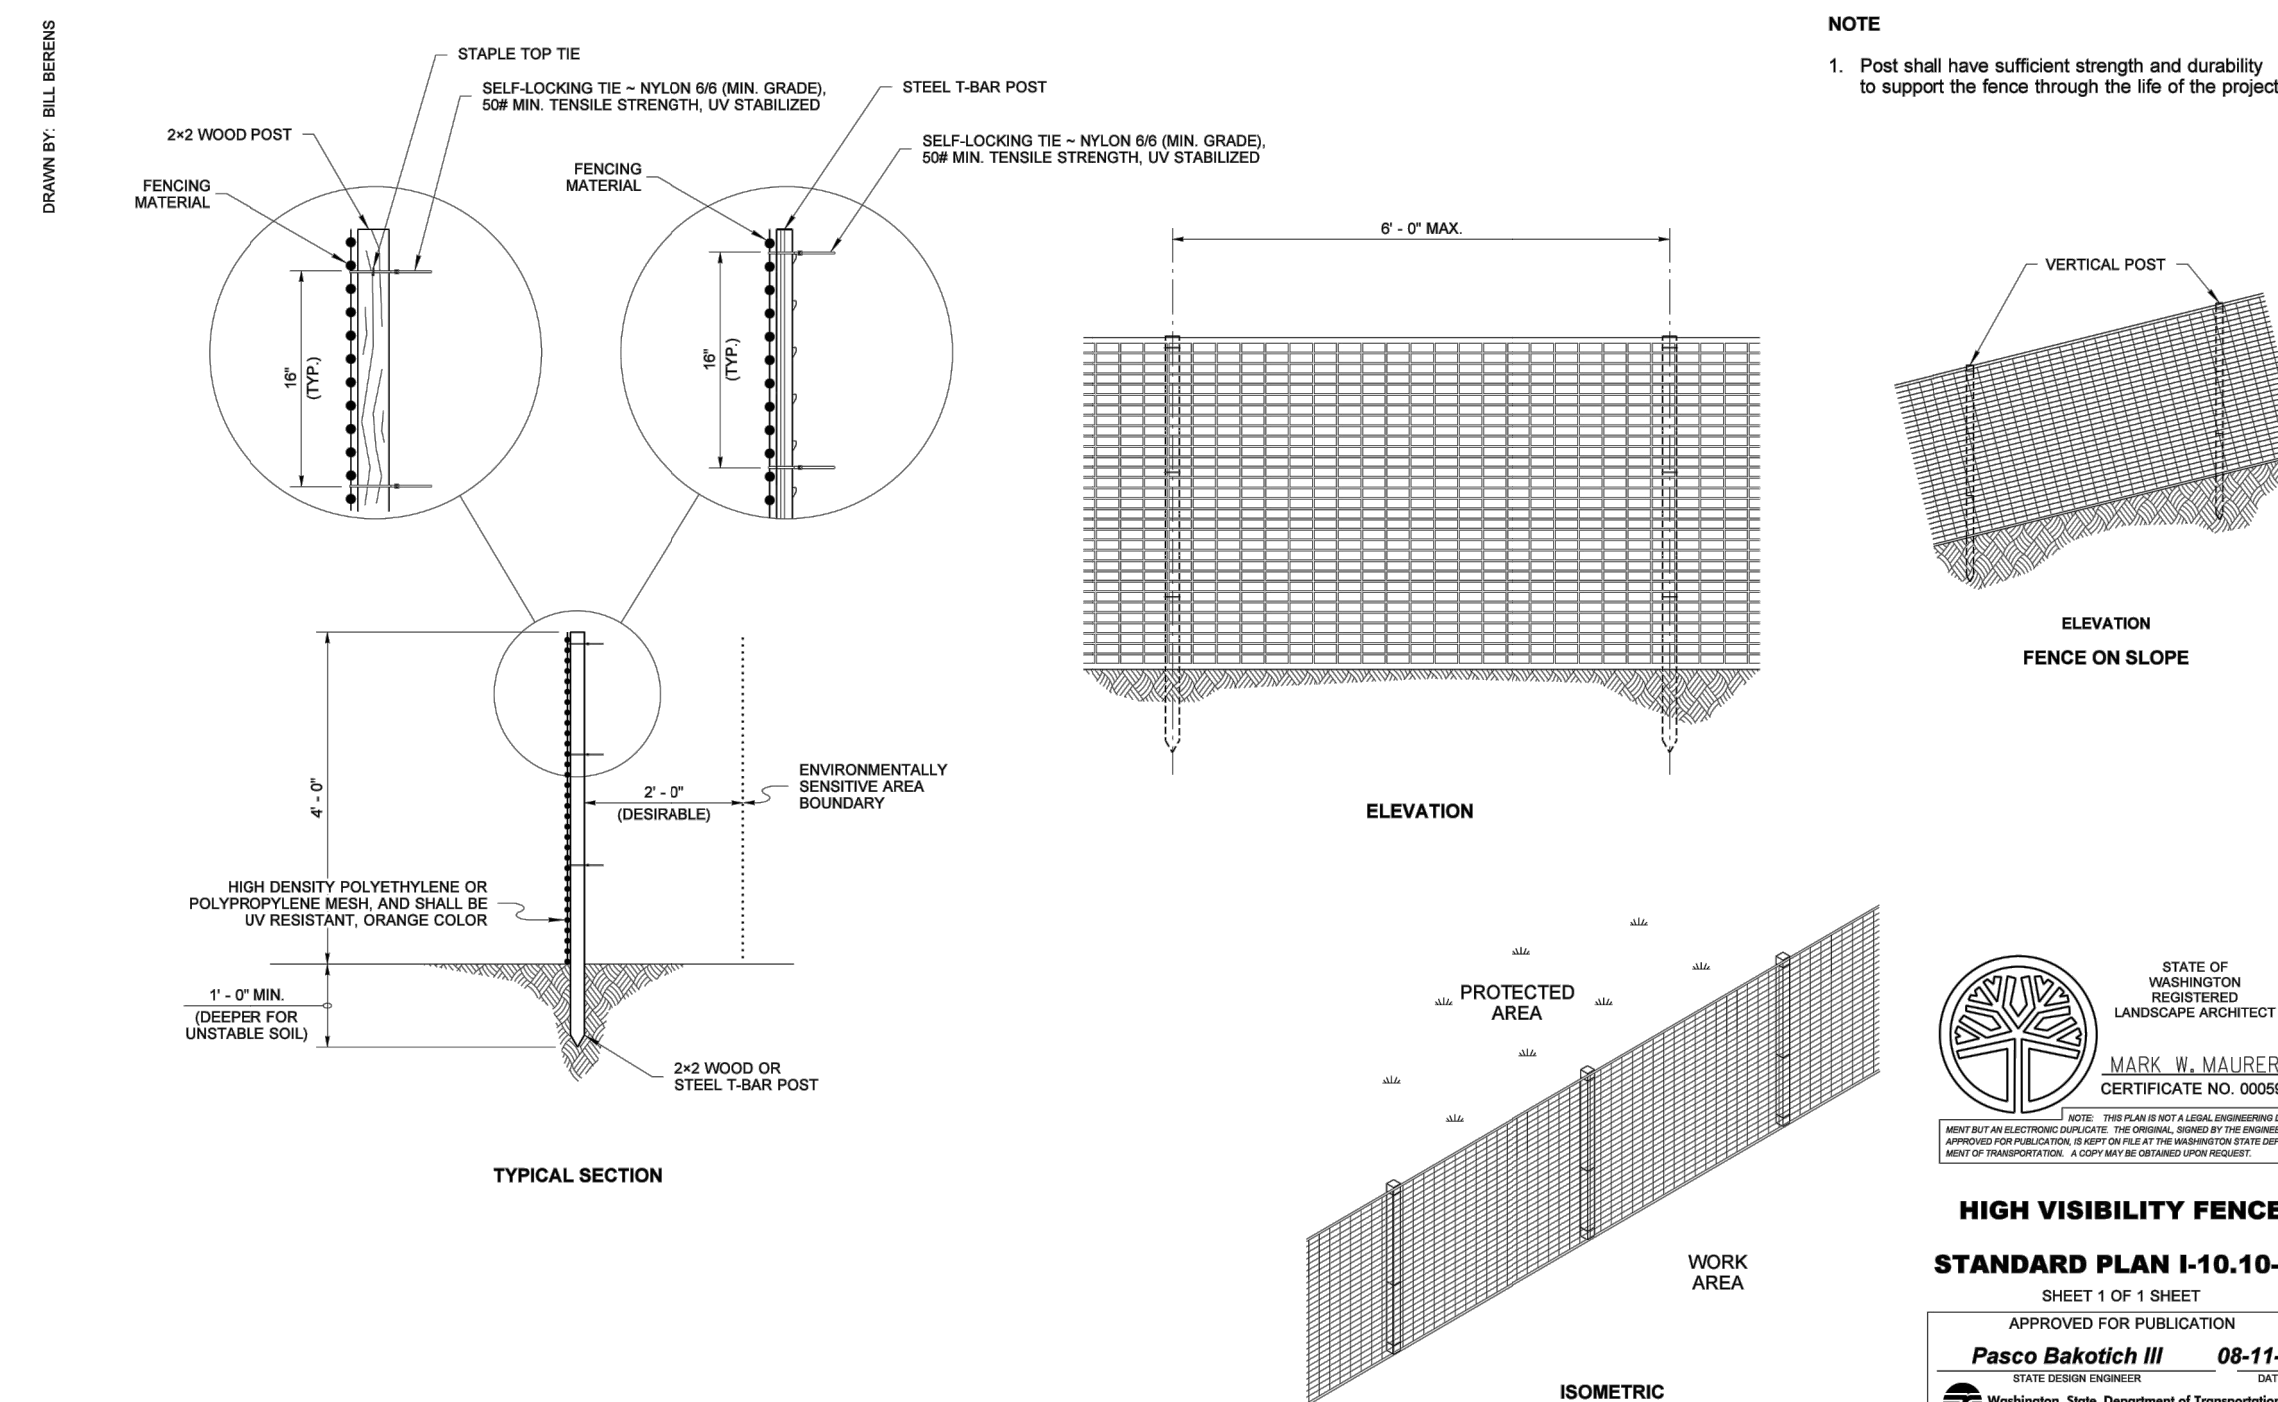

- NOTE:
1. Post shall have sufficient strength and durability to support the fence through the life of the project.



**HIGH VISIBILITY FENCE  
STANDARD PLAN I-10.10-01**  
SHEET 1 OF 1 SHEET  
APPROVED FOR PUBLICATION  
Pasco Bakotich III 08-11-09  
DATE  
Washington State Department of Transportation



| PLAN CHECK | BY | DATE         | E   | CIVIL PERMIT REVISIONS | EJS |
|------------|----|--------------|-----|------------------------|-----|
|            |    | 5/07/20      | E   | CIVIL PERMIT REVISIONS | EJS |
|            |    | 4/30/20      | D   | CIVIL PERMIT REVISIONS | EJS |
|            |    | 2/20/20      | C   | CIVIL PERMIT REVISIONS | EJS |
|            |    | 1/24/20      | B   | CIVIL PERMIT REVISIONS | EJS |
|            |    | 9/16/19      | A   | CIVIL PERMIT           | EJS |
|            |    | DATE         | NO. | REVISION               | BY  |
|            |    | DESIGNED BY: |     | REVIEWED BY:           |     |

**TerraVista NW LLC**  
Consulting Engineers  
3204 SMOKEY POINT DR. #207  
ARLINGTON, WA 98223  
360-691-9272  
WWW.TERRAVISTANW.COM




**7C's SWIM SCHOOL**  
NORTHCREEK DR AND DUMAS RD, MILL CREEK, WA 98012

**SWPPP DETAILS**

JOB NO.  
180706

**C3.1**



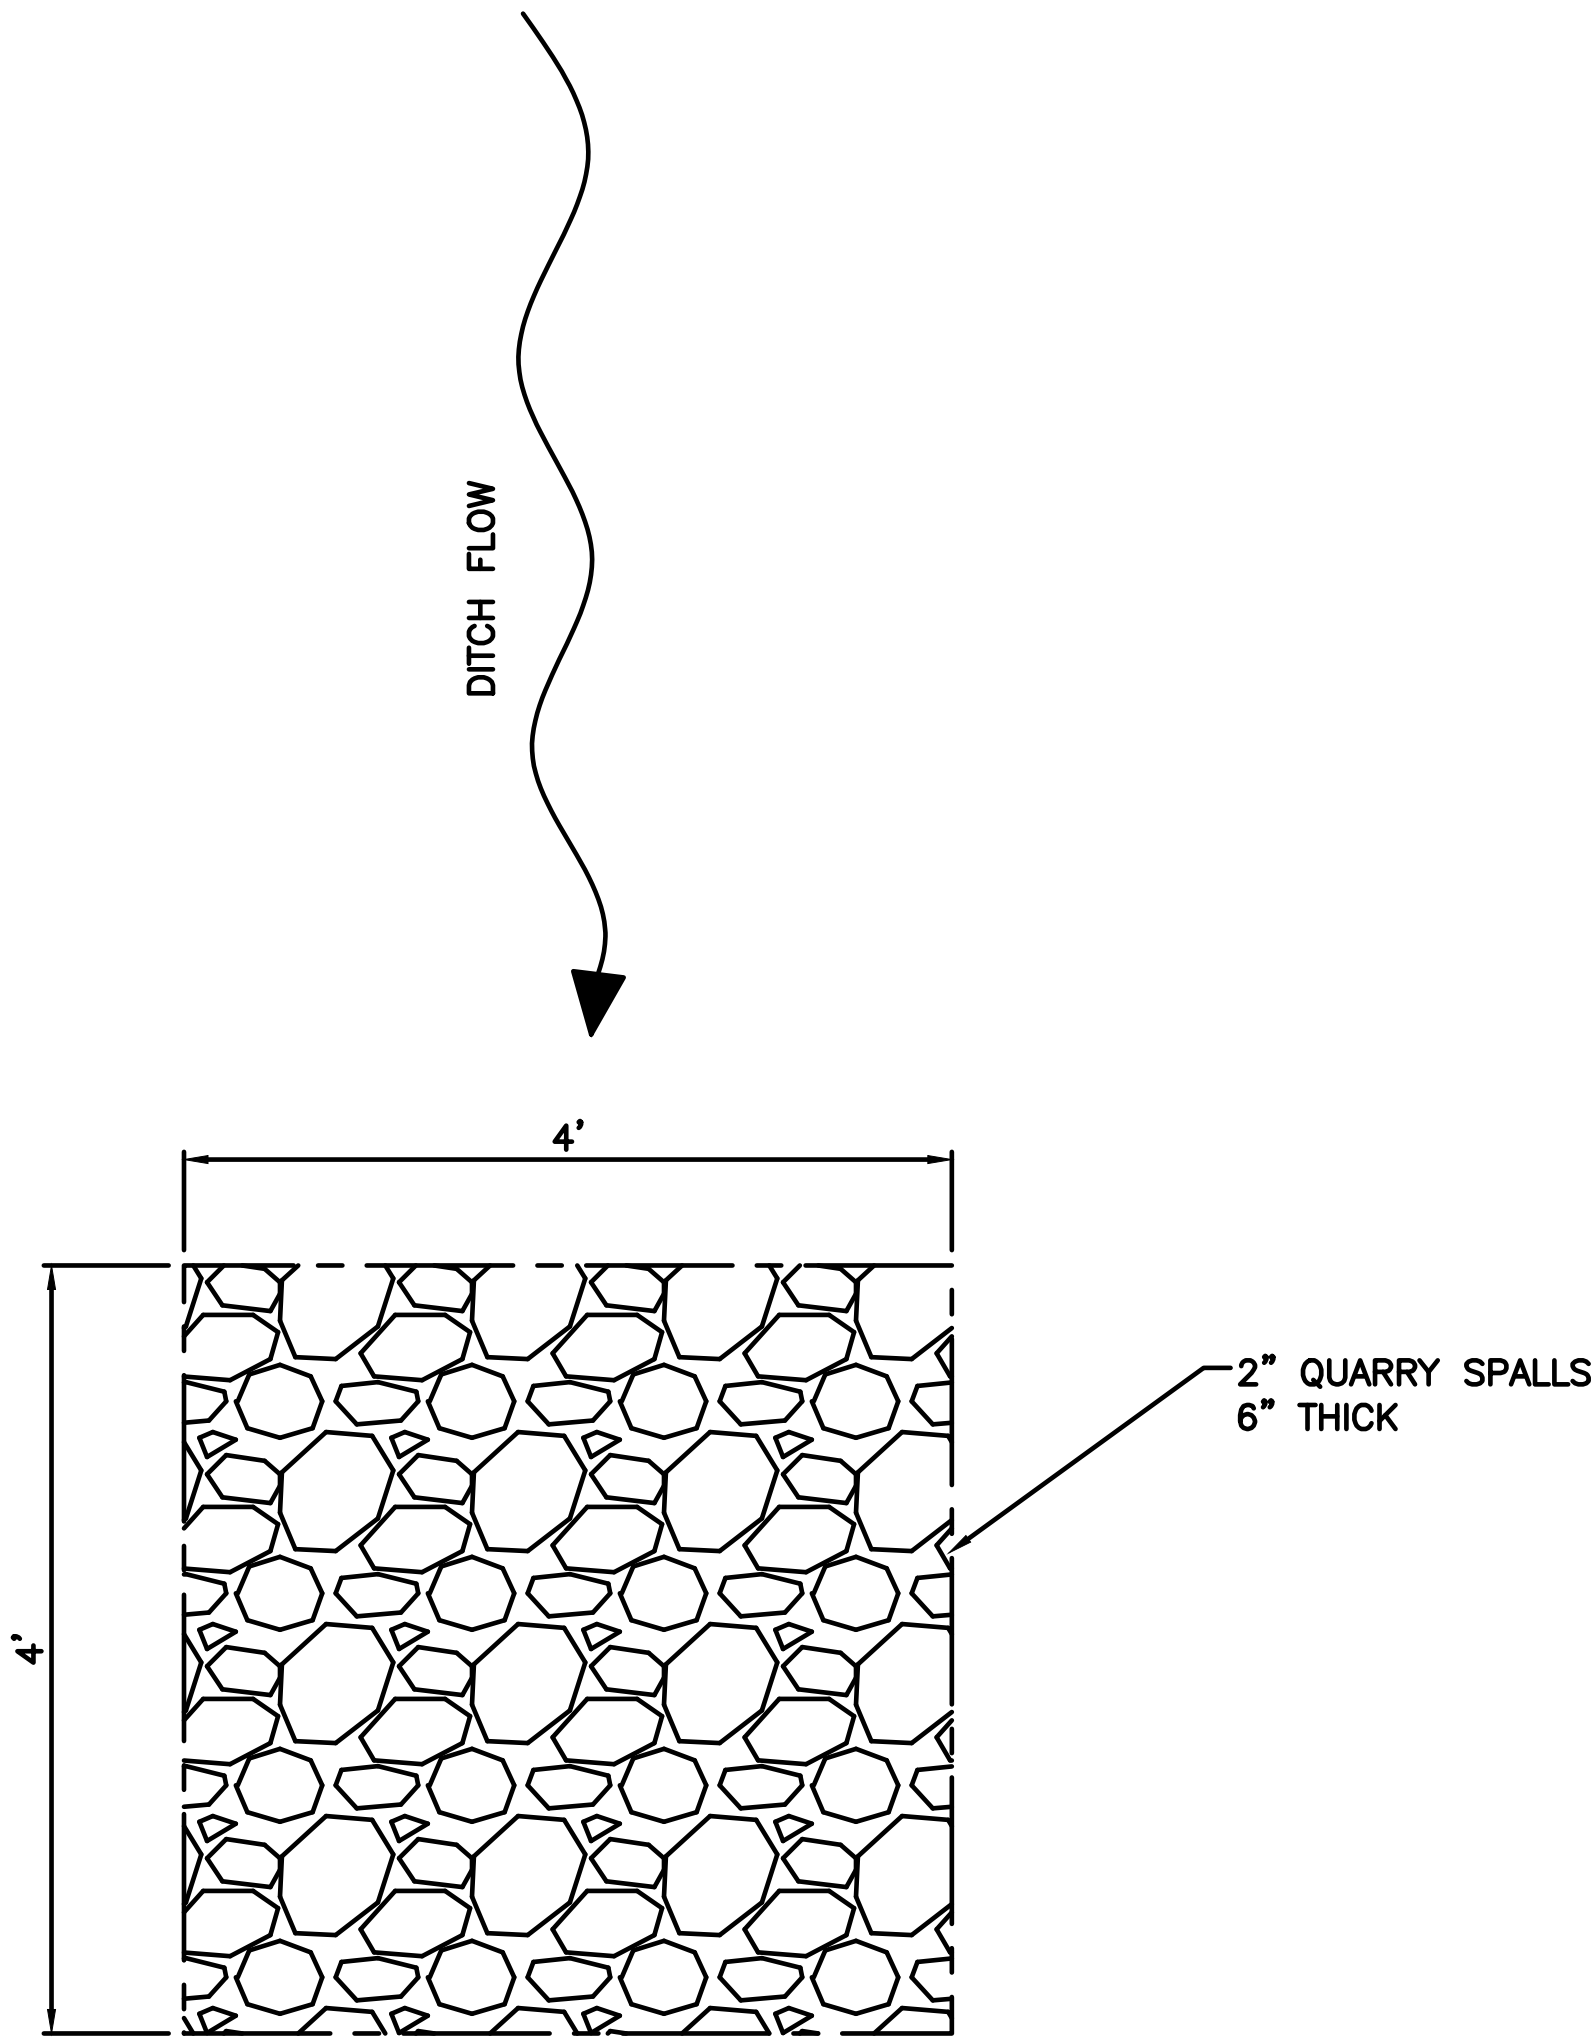

3

C2.3

QUARRY SPALL PAD

N.T.S.

Plotted: May 07, 2020 - 8:42am    Rodney    T:\Projects\180706 7C's Poolhouse (Mill Creek)\Plans\7Cs\_P-CIVIL.dwg    Layout Name: C3.2-SWPPP DETAILS

|            |    |      |              |     |                        |     |  |
|------------|----|------|--------------|-----|------------------------|-----|--|
| PLAN CHECK | BY | DATE | 5/07/20      | E   | CIVIL PERMIT REVISIONS | EJS |  |
|            |    |      | 4/30/20      | D   | CIVIL PERMIT REVISIONS | EJS |  |
|            |    |      | 2/20/20      | C   | CIVIL PERMIT REVISIONS | EJS |  |
|            |    |      | 1/24/20      | B   | CIVIL PERMIT REVISIONS | EJS |  |
|            |    |      | 9/16/19      | A   | CIVIL PERMIT           | EJS |  |
|            |    |      | DATE         | NO. | REVISION               | BY  |  |
|            |    |      | DESIGNED BY: |     | REVIEWED BY:           |     |  |
|            |    |      |              |     |                        |     |  |



**TerraVista NW** LLC  
Consulting Engineers

3204 SMOKEY POINT DR. #207  
ARLINGTON, WA 98223  
360-691-9272  
WWW.TERRAVISTANW.COM



ERIC J. SCOTT  
STATE OF WASHINGTON  
36704  
REGISTERED  
PROFESSIONAL ENGINEER  
5/07/20

7C's SWIM SCHOOL

NORTHCREEK DR AND DUMAS RD , MILL CREEK, WA 98012

SWPPP DETAILS

JOB NO.  
180706

C3.2





Know what's below.  
Call before you dig.







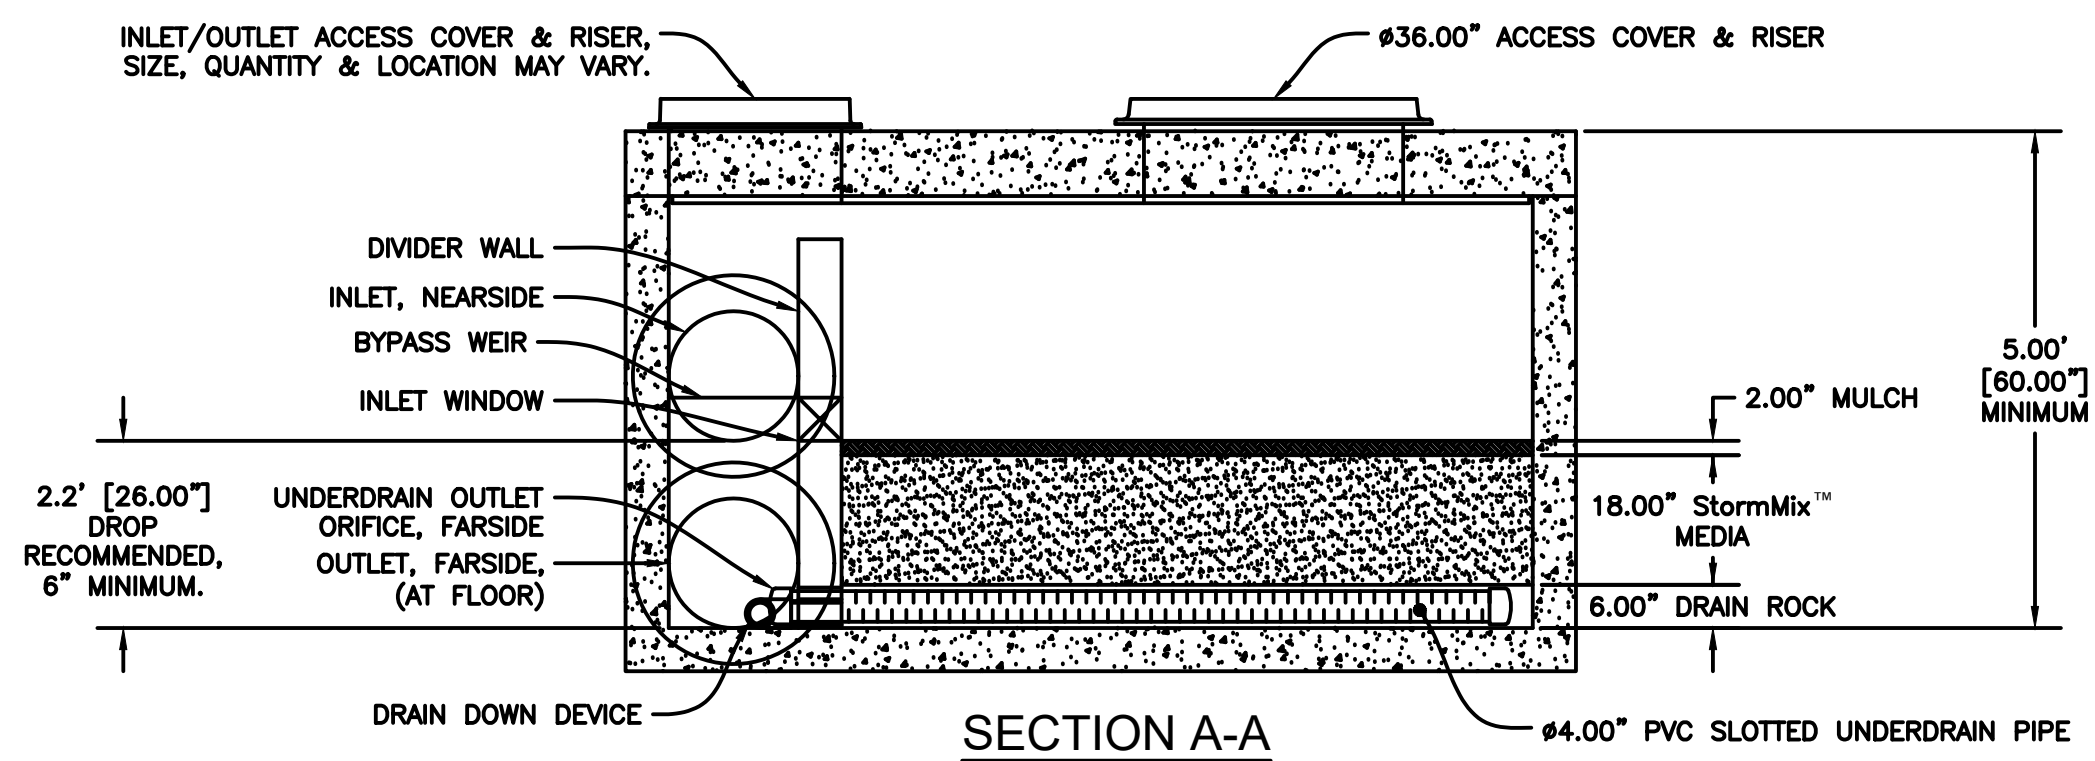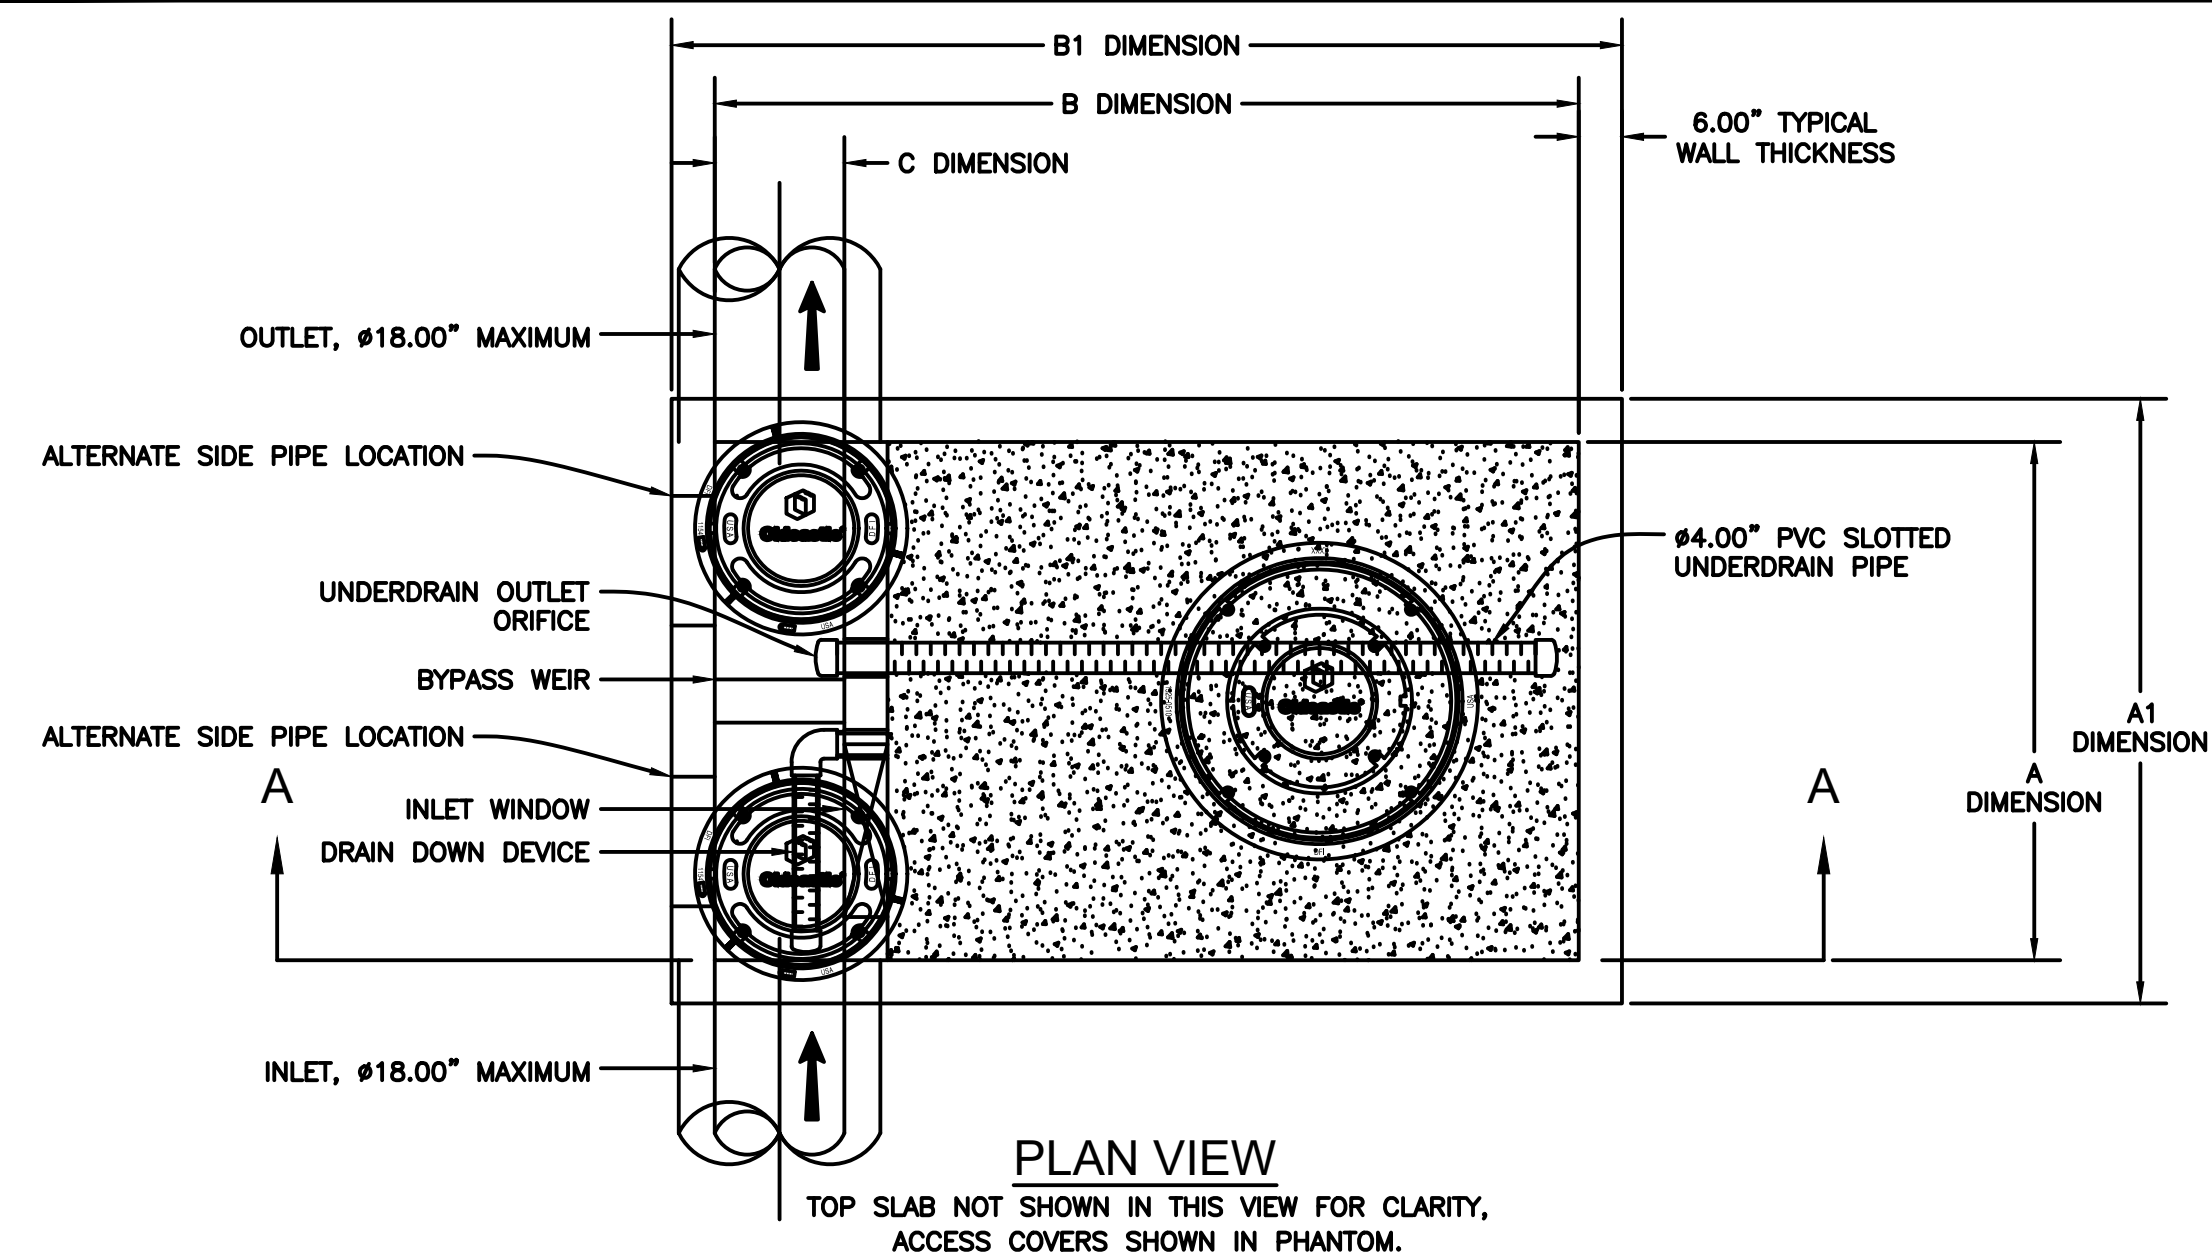


| MODEL     | VAULT SIZE <sup>1</sup><br>(ID) |       |       | VAULT<br>FOOTPRINT <sup>1</sup><br>(OD) |        | TREATMENT FLOW<br>CAPACITY (GPM/CFS)  |                                     |
|-----------|---------------------------------|-------|-------|-----------------------------------------|--------|---------------------------------------|-------------------------------------|
|           | A DIM                           | B DIM | C DIM | A1 DIM                                  | B1 DIM | 1.6 GPM/SF<br>(WA GULD <sup>2</sup> ) | 1.8 GPM/SF<br>(NJCAT <sup>3</sup> ) |
| BPU-46IB  | 4'                              | 6'    | 1.5'  | 5'                                      | 7'     | 25.6 / 0.057                          | 28.8 / 0.064                        |
| BPU-48IB  | 4'                              | 8'    | 1.5'  | 5'                                      | 9'     | 38.4 / 0.086                          | 43.2 / 0.096                        |
| BPU-412IB | 4'                              | 12'   | 1.5'  | 5'                                      | 13'    | 64.0 / 0.143                          | 72.0 / 0.160                        |
| BPU-66IB  | 6'                              | 6'    | 1.5'  | 7'                                      | 7'     | 38.4 / 0.086                          | 43.2 / 0.096                        |
| BPU-68IB  | 6'                              | 8'    | 1.5'  | 7'                                      | 9'     | 57.6 / 0.128                          | 64.8 / 0.144                        |
| BPU-612IB | 6'                              | 12'   | 2'    | 7'                                      | 13'    | 91.2 / 0.203                          | 102.6 / 0.229                       |
| BPU-816IB | 8'                              | 16'   | 2'    | 9'                                      | 17'    | 172.8 / 0.385                         | 194.4 / 0.433                       |


<sup>3</sup> Treatment flow capacity at 1.8 gpm/sf media surface area based on an NJCAT Verification & NJ DEP Certification.

| SITE SPECIFIC DATA          |                                  |           |           |                     |
|-----------------------------|----------------------------------|-----------|-----------|---------------------|
| Structure ID                |                                  |           |           |                     |
| Model Size                  |                                  |           |           |                     |
| Orientation (Left or Right) |                                  |           |           |                     |
| Treatment Flow Rate (cfs)   |                                  |           |           |                     |
| Peak Flow Rate (cfs)        |                                  |           |           |                     |
| Rim Elevation               |                                  |           |           |                     |
| Pipe Data                   | Pipe Location<br>(Front or Side) | Pipe Size | Pipe Type | Invert<br>Elevation |
| Inlet                       |                                  |           |           |                     |
| Outlet                      |                                  |           |           |                     |
| Notes:                      |                                  |           |           |                     |
|                             |                                  |           |           |                     |

US Patents Pending

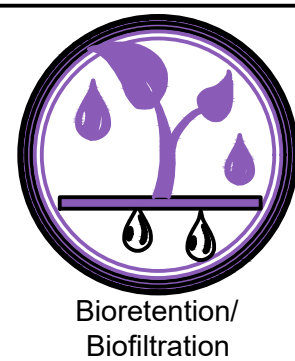


**BioPod™ Biofilter**  
**Underground**  
*Vault with Internal Bypass*

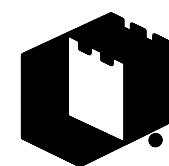

**Oldcastle Infrastructure™**  
A CRH COMPANY


THIS DOCUMENT IS THE PROPERTY OF OLDCASTLE INFRASTRUCTURE, INC. IT IS SUBMITTED FOR REFERENCE PURPOSES ONLY AND SHALL NOT BE USED IN ANY WAY INJURIOUS TO THE INTERESTS OF SAID COMPANY. COPYRIGHT © 2019 OLDCASTLE INFRASTRUCTURE, INC. ALL RIGHTS RESERVED

|                       |          |                               |                    |              |
|-----------------------|----------|-------------------------------|--------------------|--------------|
| DRAWING NO.<br>BPU-1B | REV<br>B | ECO<br>ECO-0161<br>ARG 5/1/19 | DATE<br>MJW 5/6/19 | SHEET 2 OF 2 |
|-----------------------|----------|-------------------------------|--------------------|--------------|

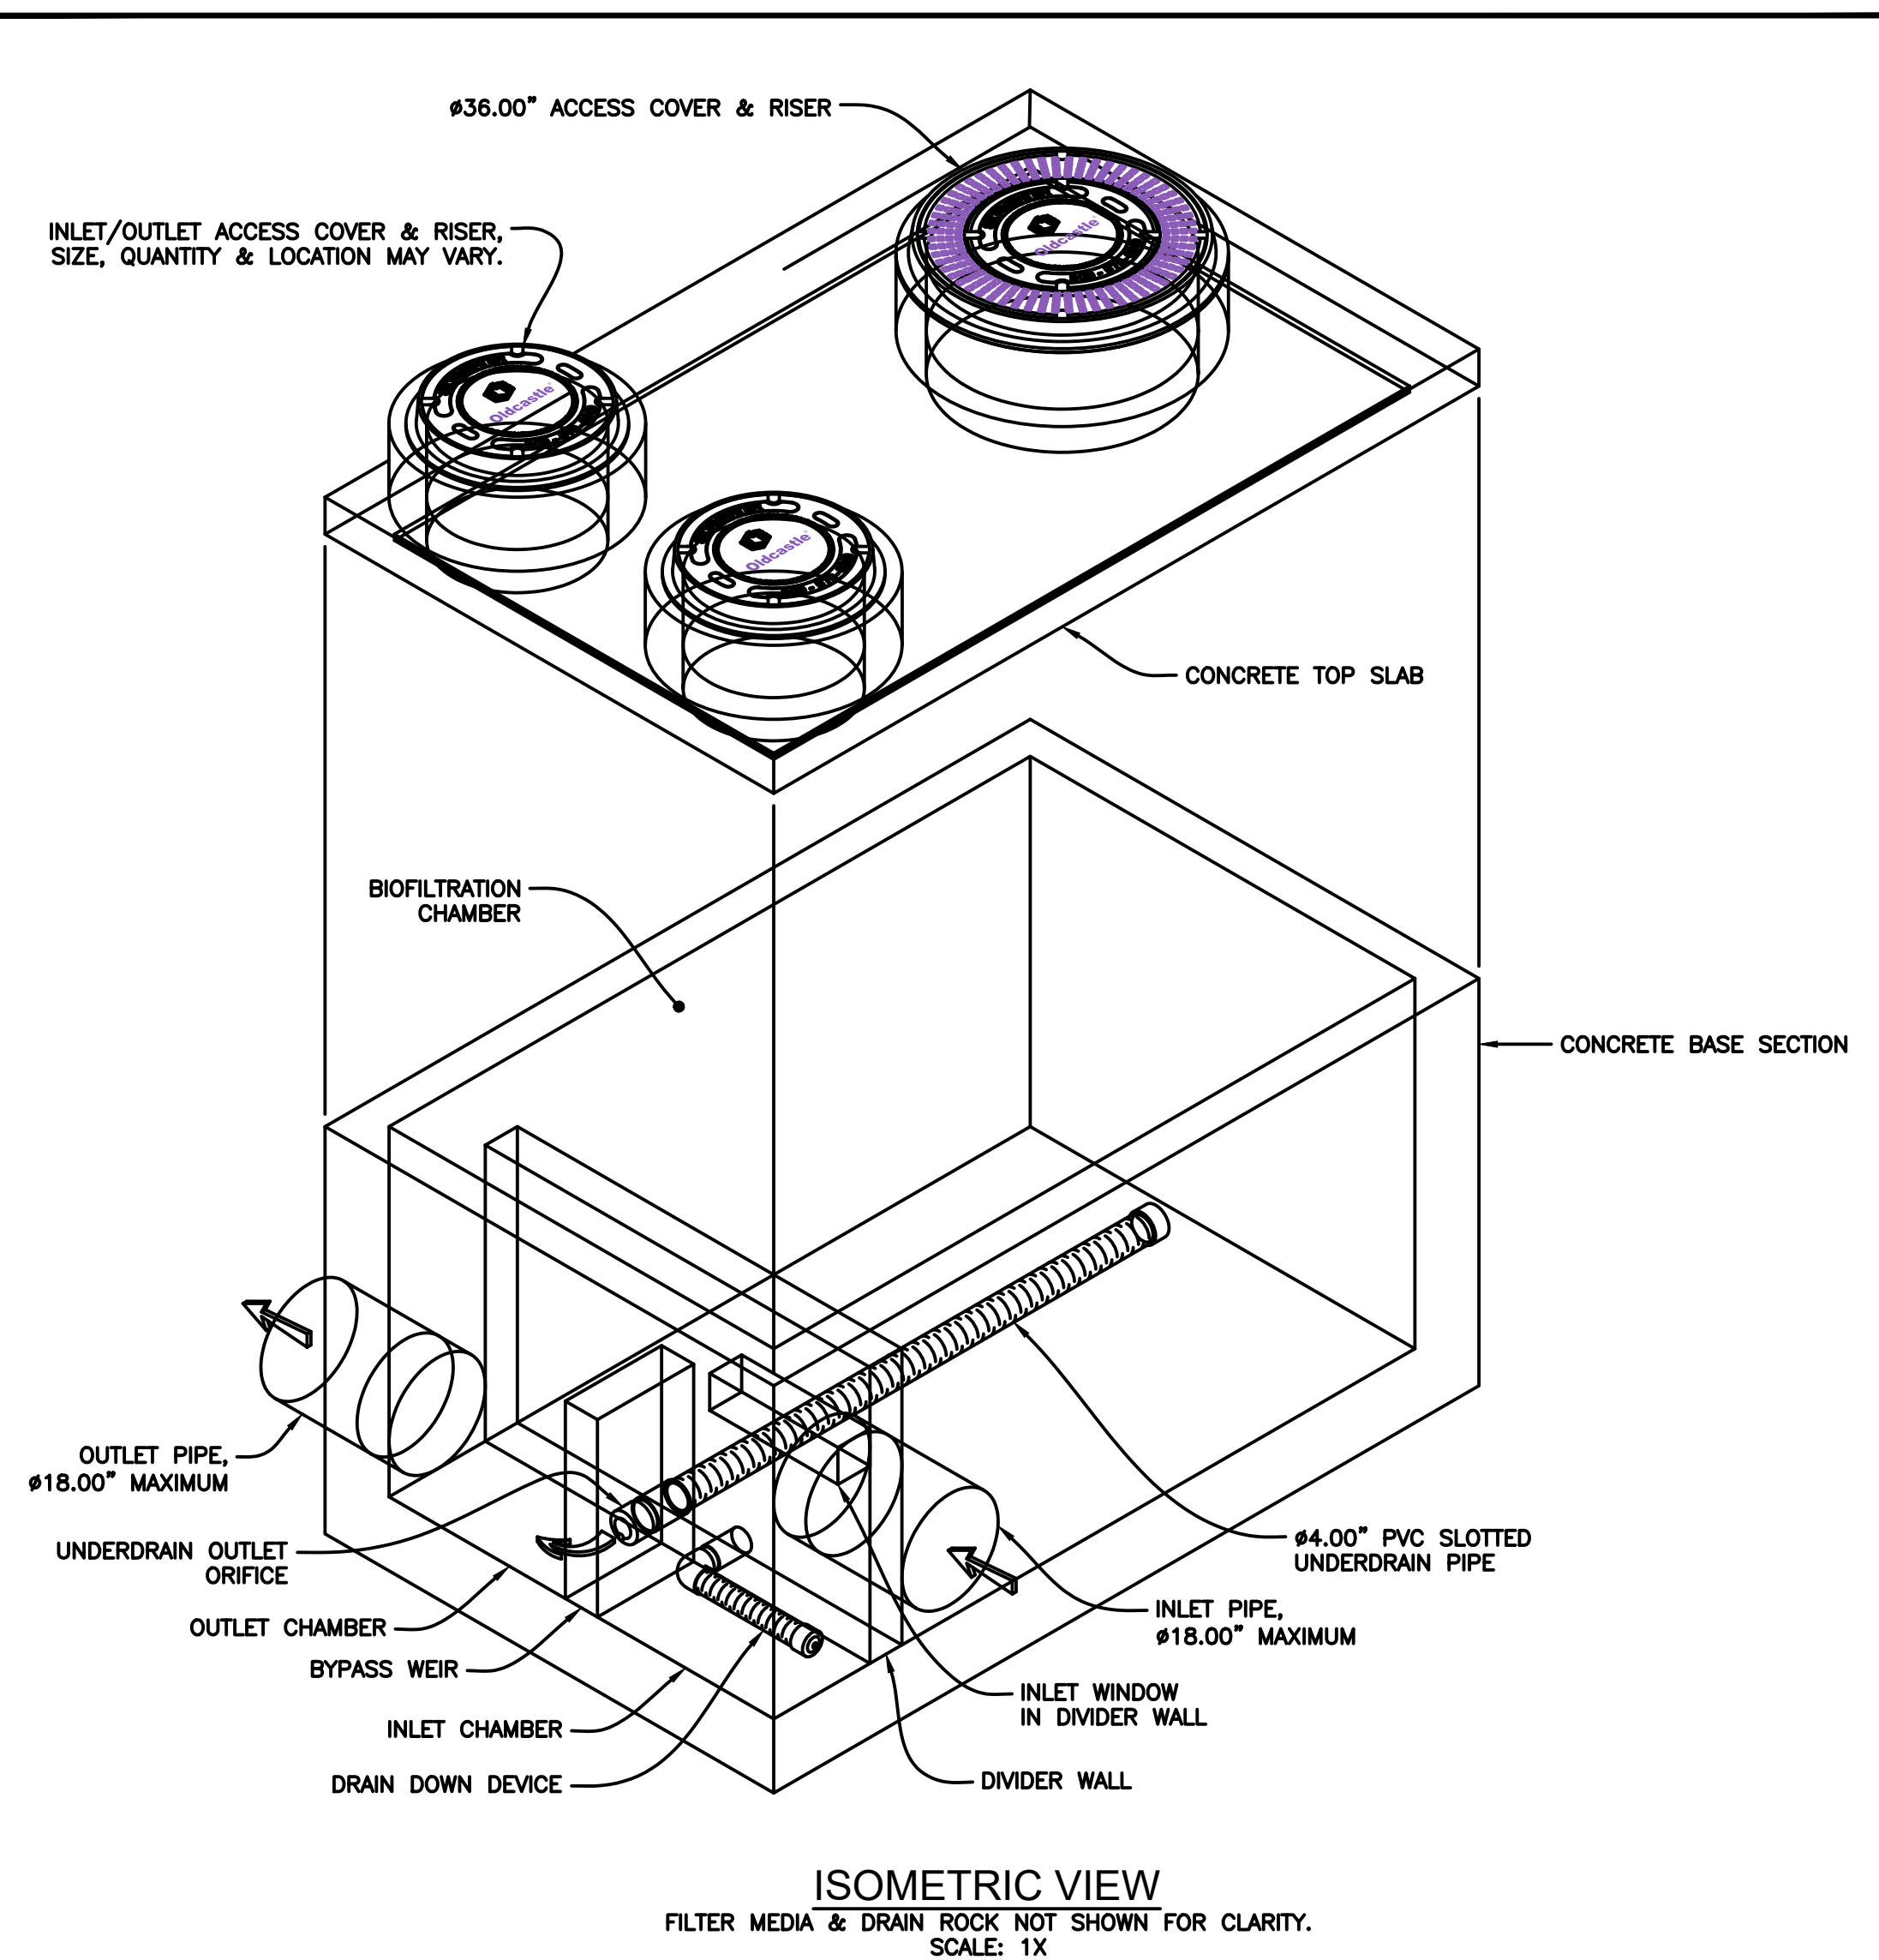


- NOTES:
1. LEFT CONFIGURATION SHOWN, MIRROR RIGHT CONFIGURATION OF INLET AND OUTLET CHAMBER AVAILABLE.
  2. CONTACT OLDCASTLE INFRASTRUCTURE FOR ENGINEERING ASSISTANCE AND DETAIL DRAWINGS.
  3. CONCRETE COMPONENTS SHALL BE MANUFACTURED IN ACCORDANCE WITH ASTM C890 & C913.

US Patents Pending

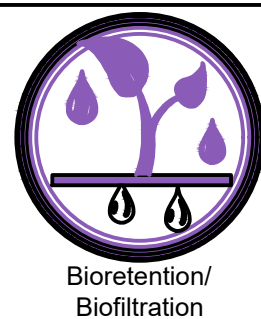

**BioPod™ Biofilter**  
**Underground**  
*Vault with Internal Bypass*

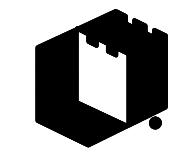

**Oldcastle Infrastructure**  
A CMI COMPANY

THIS DOCUMENT IS THE PROPERTY OF OLDCASTLE INFRASTRUCTURE, INC. IT IS SUBMITTED FOR REFERENCE PURPOSES ONLY AND SHALL NOT BE USED IN ANY WAY INJURIOUS TO THE INTERESTS OF SAID COMPANY. COPYRIGHT © 2019 OLDCASTLE INFRASTRUCTURE, INC. ALL RIGHTS RESERVED.

|                       |          |                               |                    |            |
|-----------------------|----------|-------------------------------|--------------------|------------|
| DRAWING NO.<br>BPU-IB | REV<br>B | ECO<br>ECO-0161<br>APC 5/1/19 | DATE<br>MJW 5/6/19 | SHEET 1 OF |
|-----------------------|----------|-------------------------------|--------------------|------------|




**Know what's below.  
Call before you dig.**

|            |    |      |              |     |                        |              |    |
|------------|----|------|--------------|-----|------------------------|--------------|----|
| PLAN CHECK | BY | DATE | 5/07/20      | E   | CIVIL PERMIT REVISIONS | EJS          |    |
|            |    |      | 4/30/20      | D   | CIVIL PERMIT REVISIONS | EJS          |    |
|            |    |      | 2/20/20      | C   | CIVIL PERMIT REVISIONS | EJS          |    |
|            |    |      | 1/24/20      | B   | CIVIL PERMIT REVISIONS | EJS          |    |
|            |    |      | 9/16/19      | A   | CIVIL PERMIT           | EJS          |    |
|            |    |      | DATE         | NO. | REVISION               |              | BY |
|            |    |      | DESIGNED BY: |     |                        | REVIEWED BY: |    |
|            |    |      |              |     |                        |              |    |



**TerraVista NW LLC**  
**Consulting Engineers**

3204 SMOKEY POINT DR, #207  
ARLINGTON, WA 98223  
360-691-9272  
WWW.TERRAVISTANW.COM

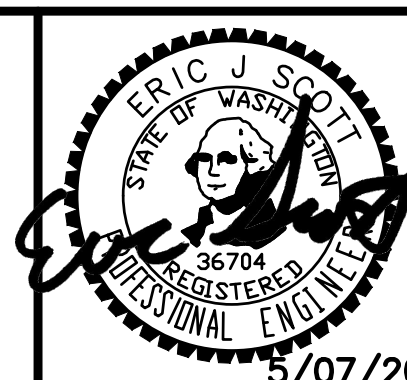







**7C's SWIM SCHOOL**  
NORTHCREEK DR AND DUMAS RD , MILL CREEK, WA 98012

## DRAINAGE DETAILS

JOB NO.  
180706

## C3.4




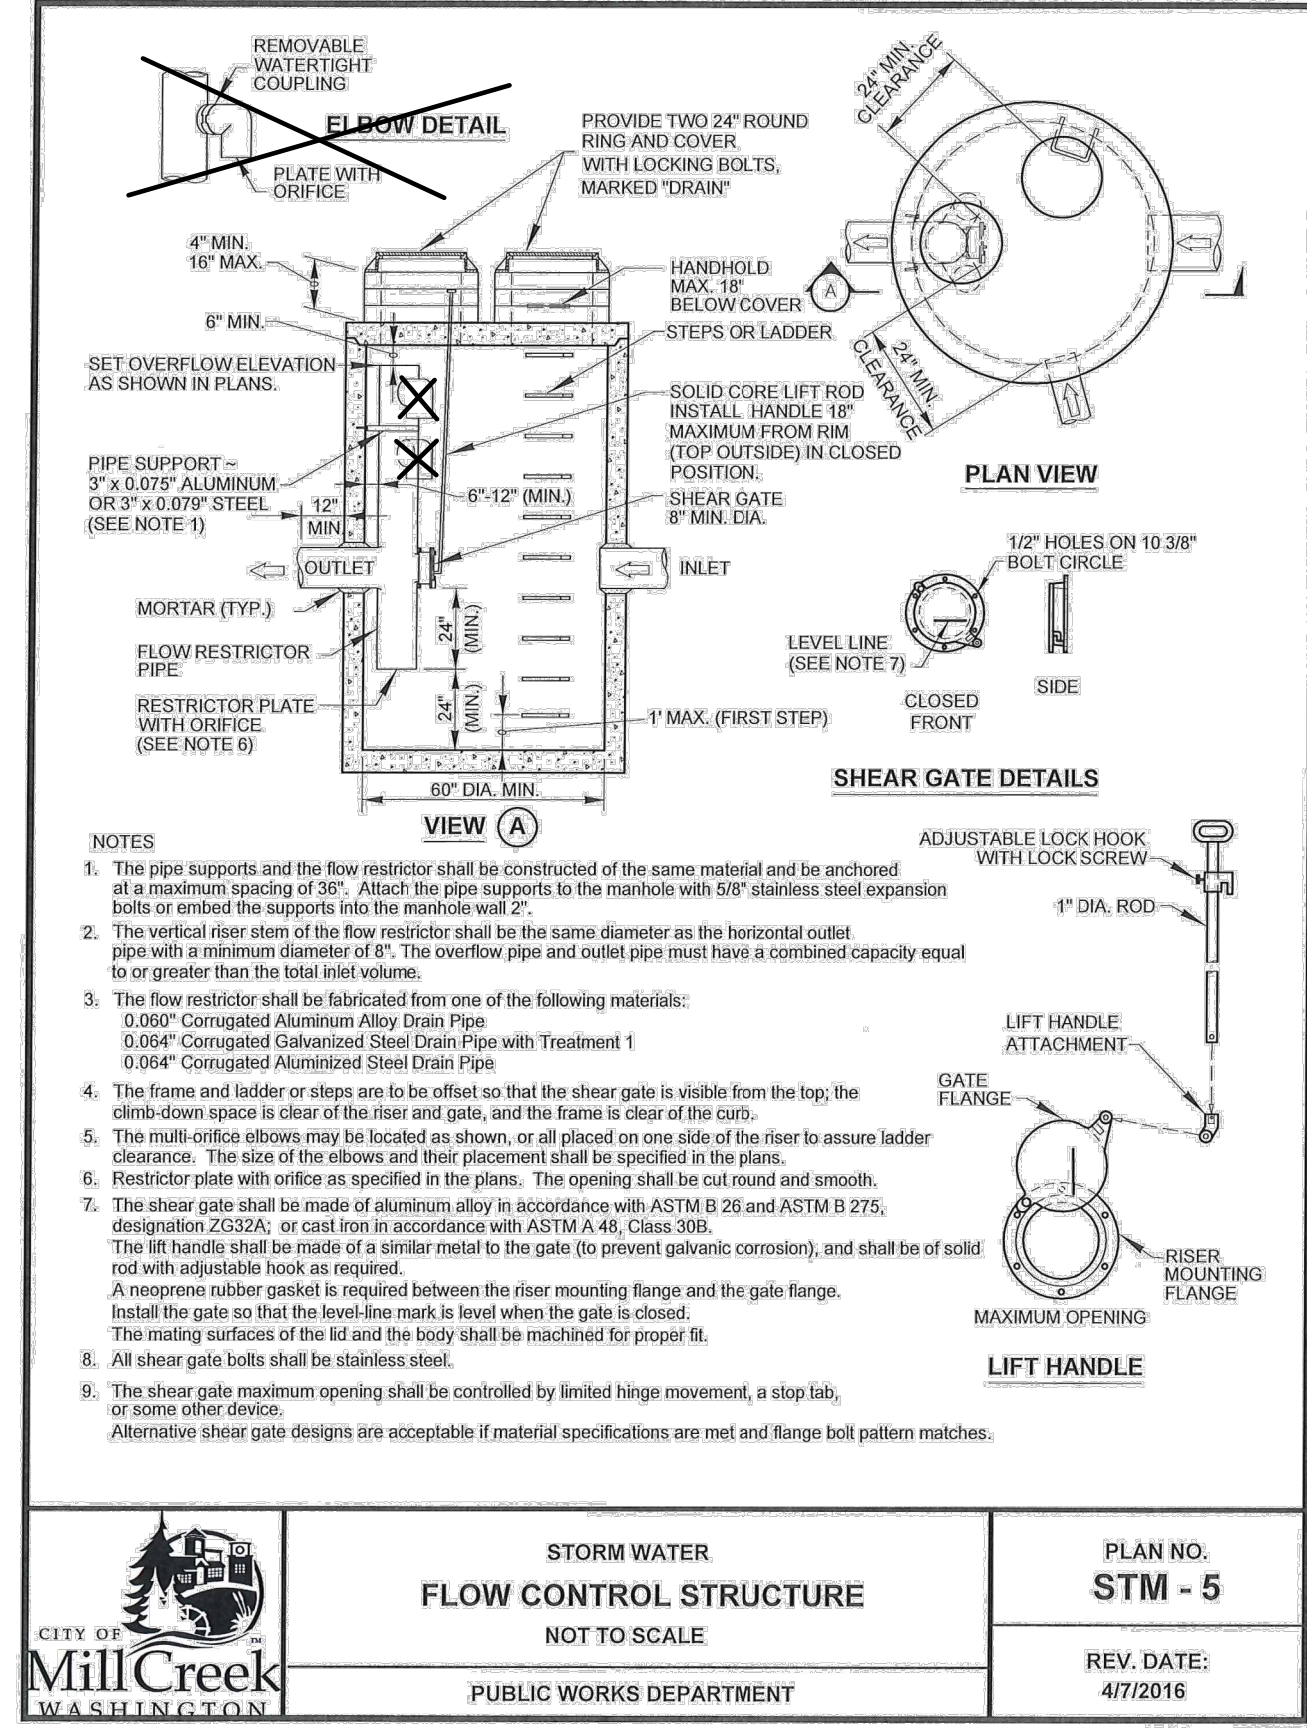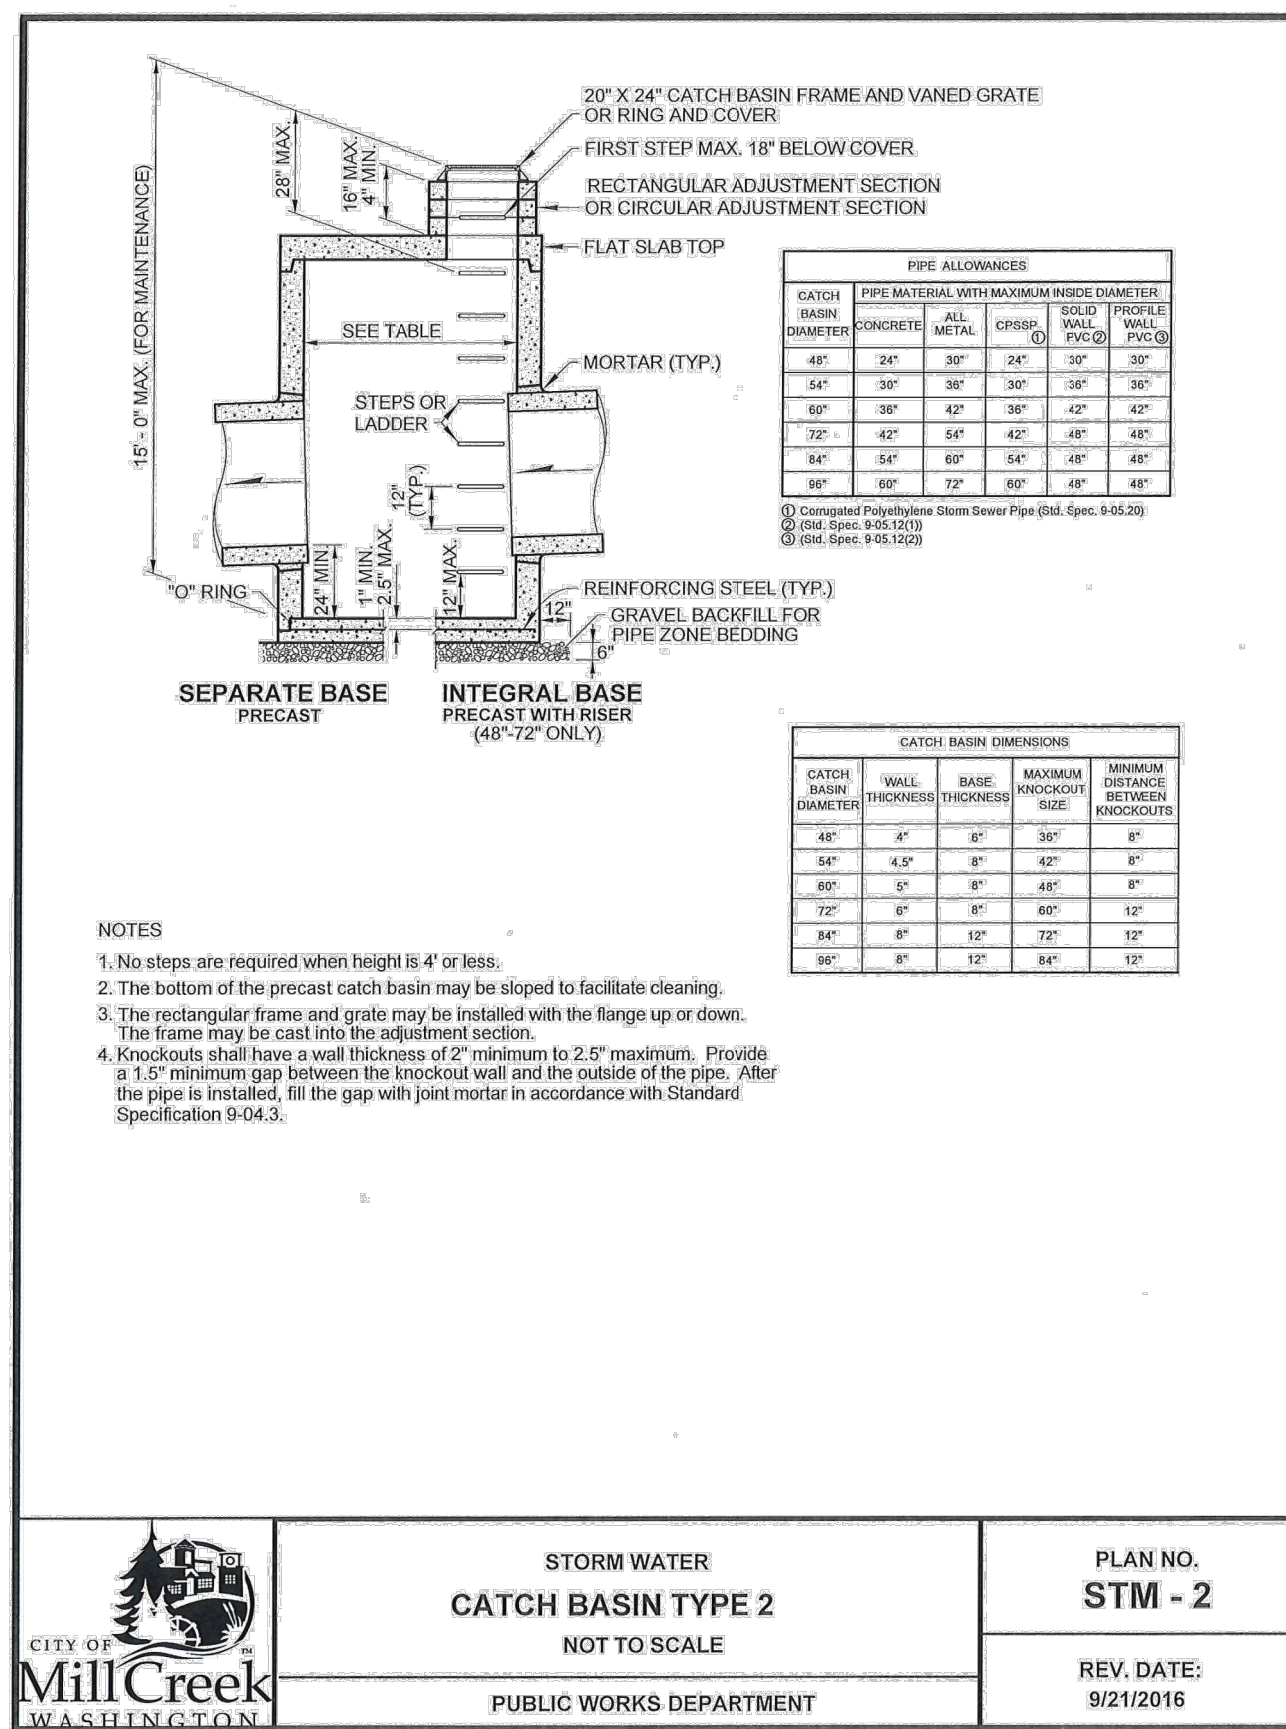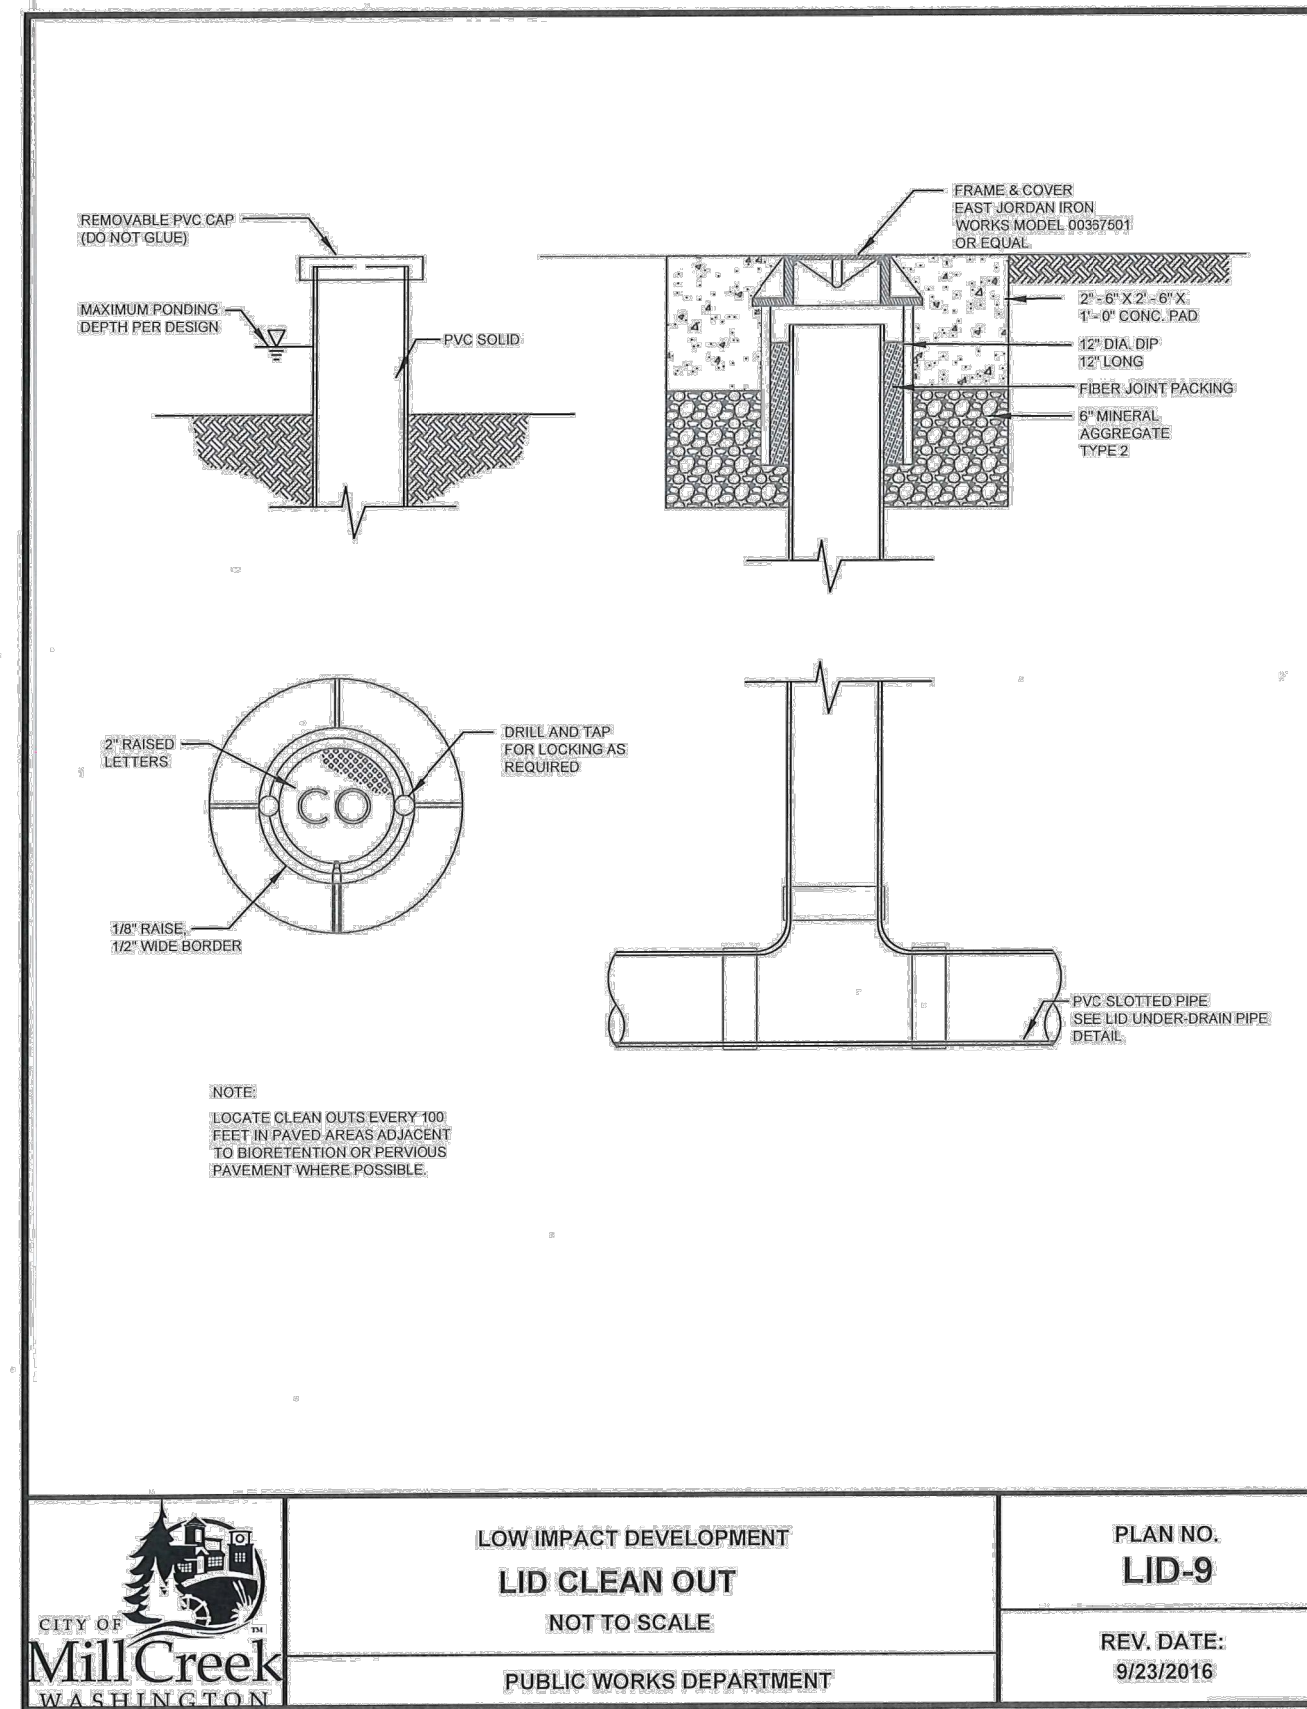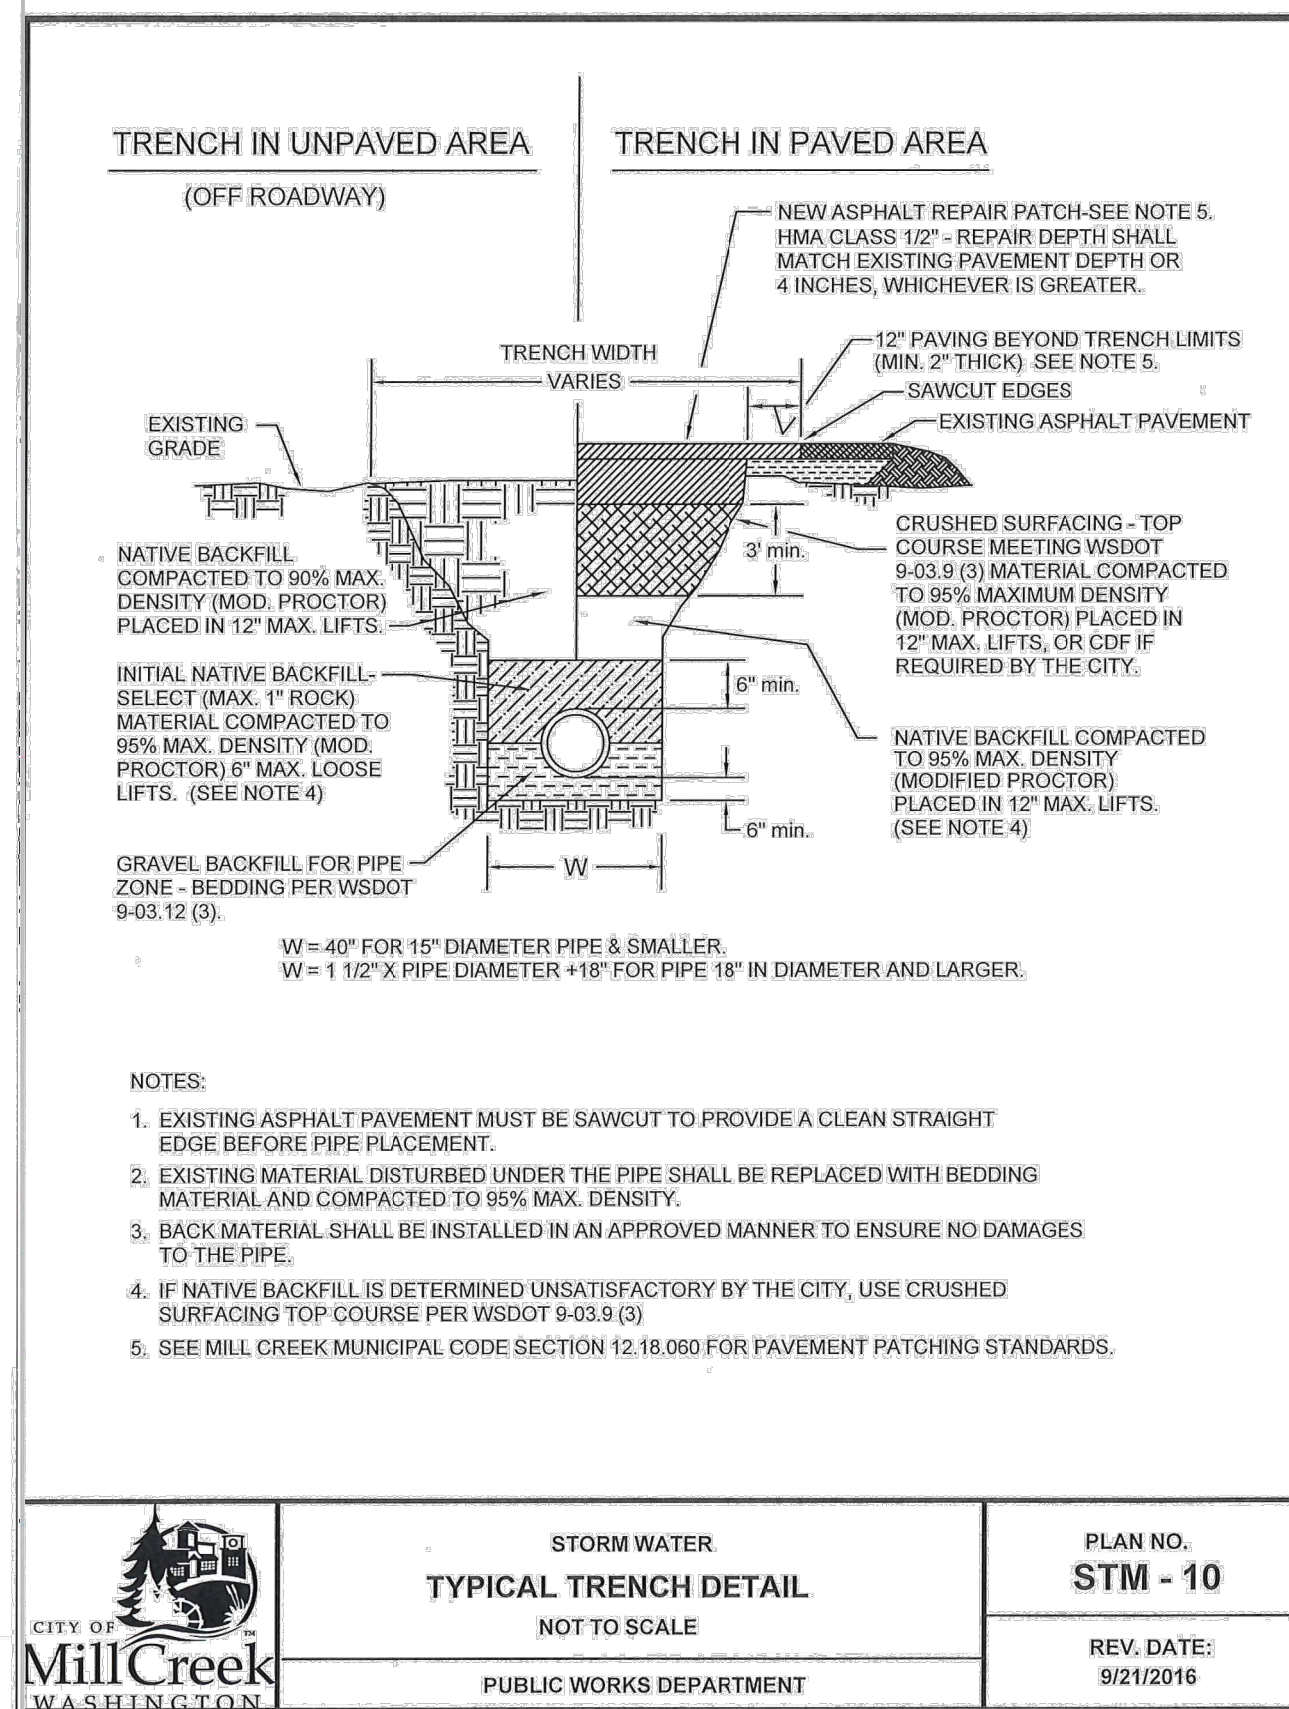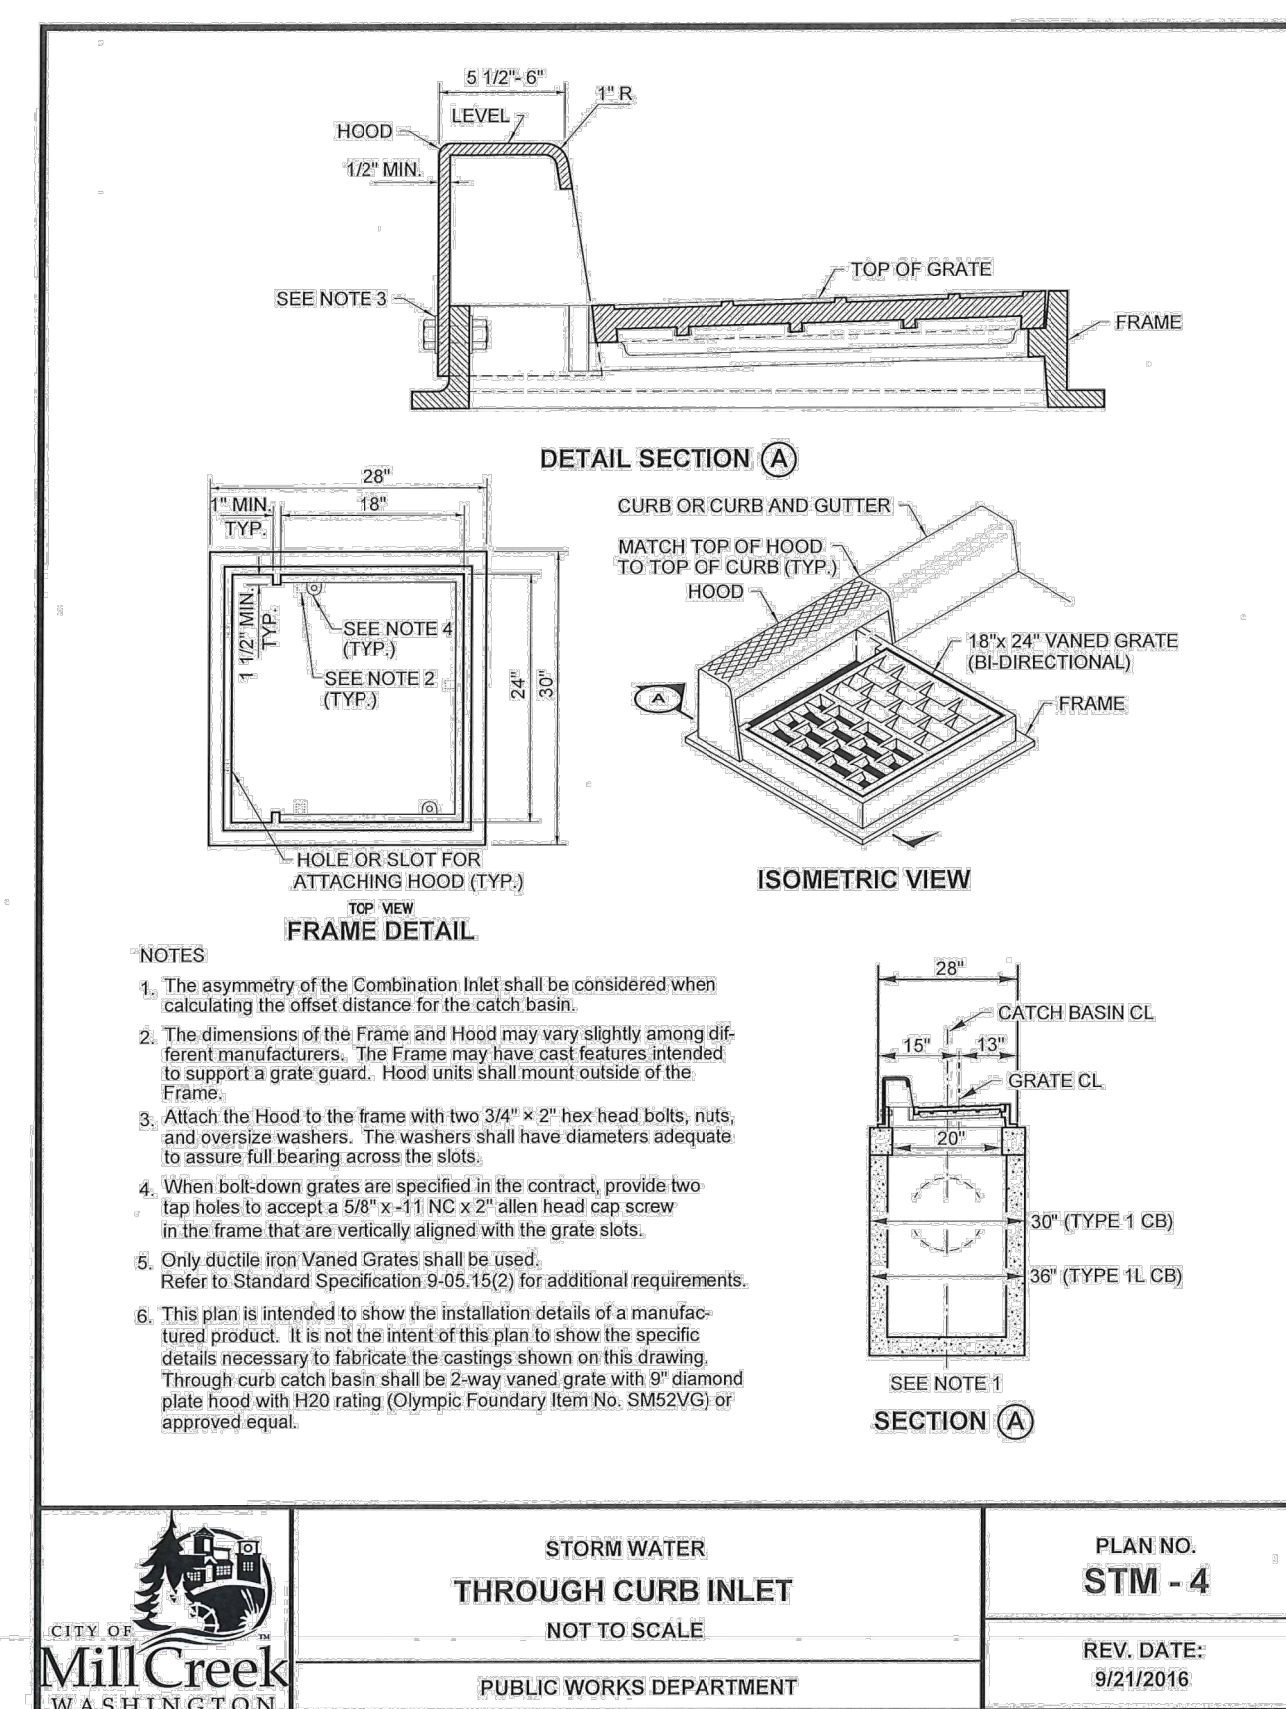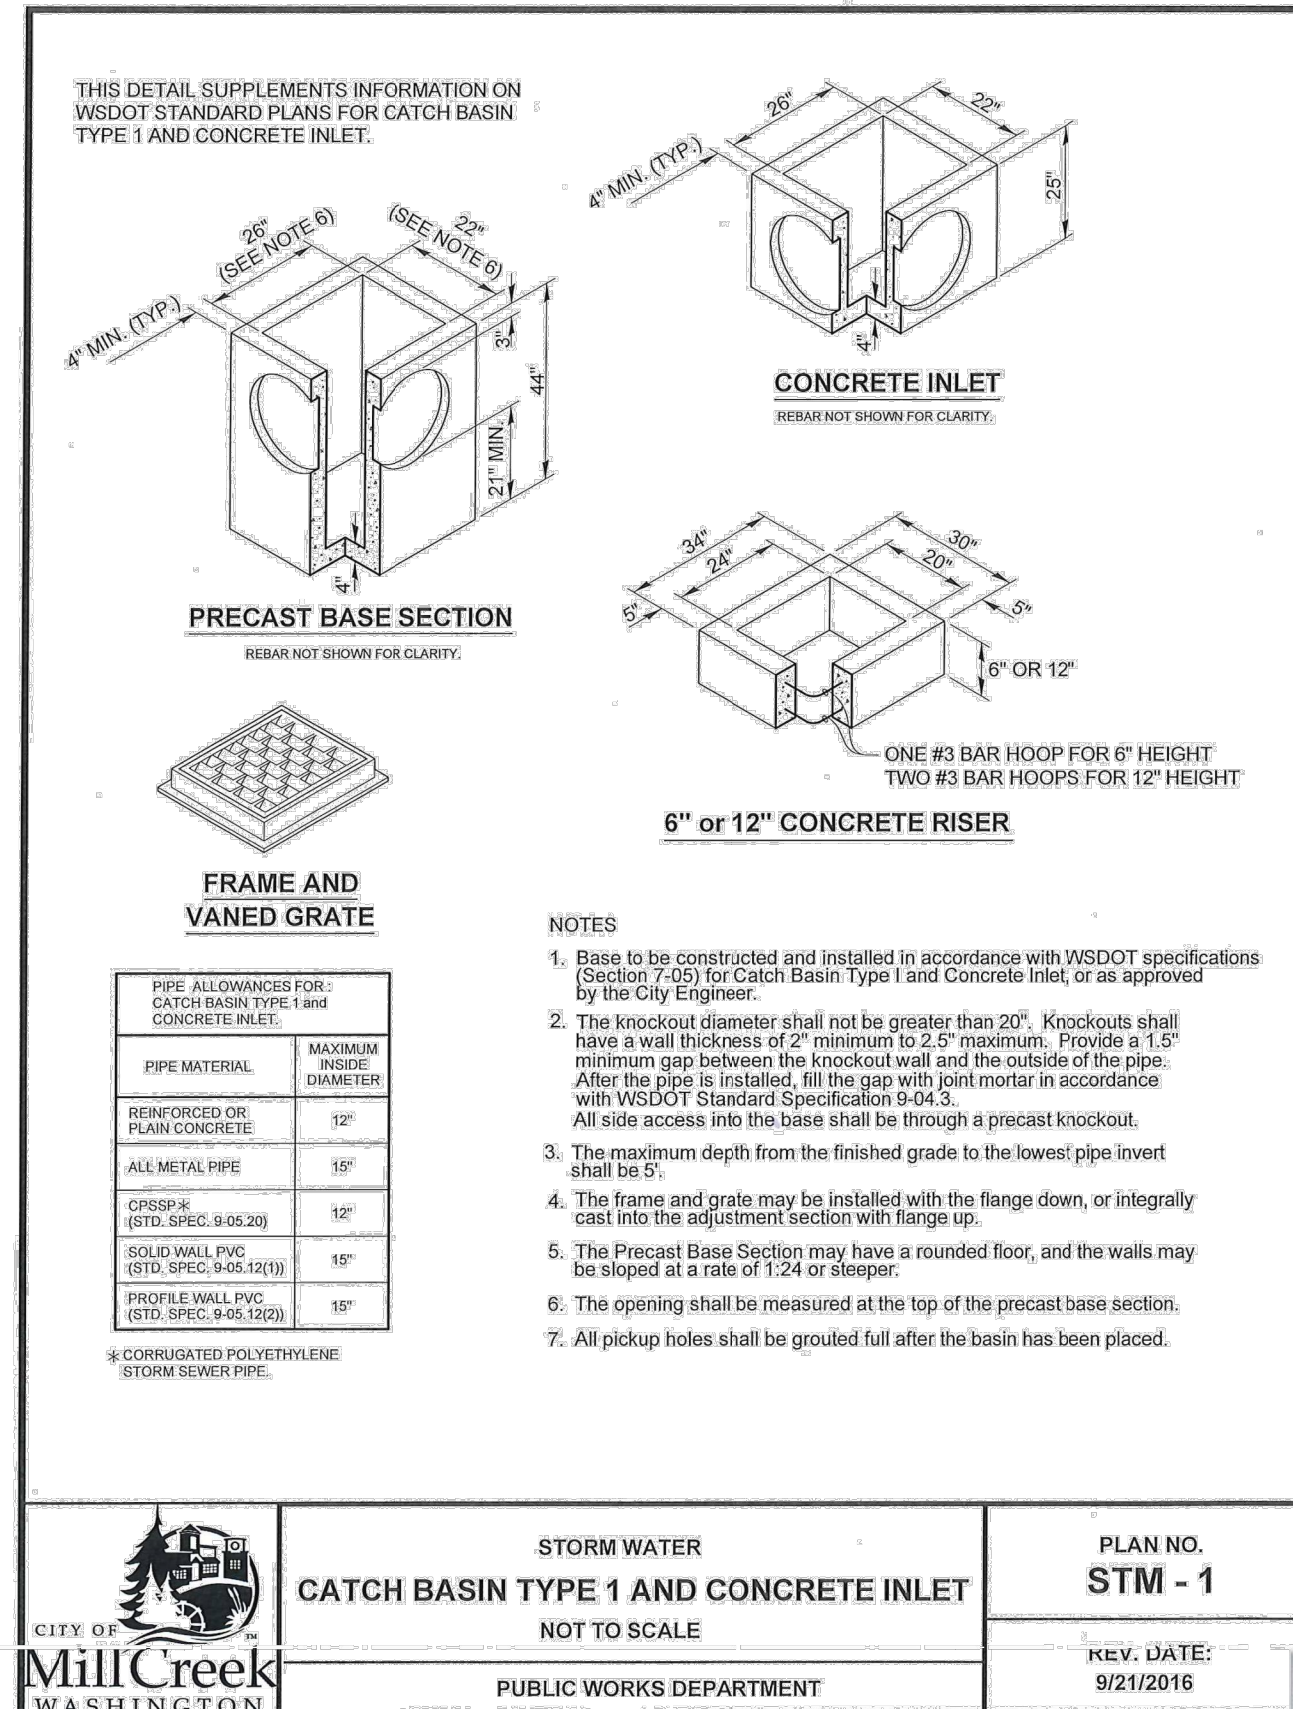

|            |    |      |              |     |                        |              |  |
|------------|----|------|--------------|-----|------------------------|--------------|--|
| PLAN CHECK | BY | DATE | 5/07/20      | E   | CIVIL PERMIT REVISIONS | EJS          |  |
|            |    |      | 4/30/20      | D   | CIVIL PERMIT REVISIONS | EJS          |  |
|            |    |      | 2/20/20      | C   | CIVIL PERMIT REVISIONS | EJS          |  |
|            |    |      | 1/24/20      | B   | CIVIL PERMIT REVISIONS | EJS          |  |
|            |    |      | 9/16/19      | A   | CIVIL PERMIT           | EJS          |  |
|            |    |      | DATE         | NO. | REVISION               | BY           |  |
|            |    |      | DESIGNED BY: |     |                        | REVIEWED BY: |  |
|            |    |      |              |     |                        |              |  |

**TerraVista NW LLC**  
Consulting Engineers

3204 SMOKEY POINT DR. #207  
ARLINGTON, WA 98223  
360-691-9272  
WWW.TERRAVISTANW.COM

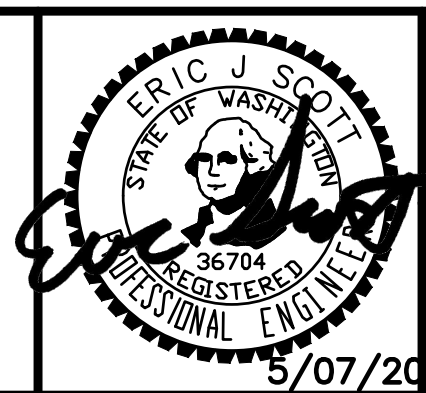

**7C's SWIM SCHOOL**  
NORTHCREEK DR AND DUMAS RD, MILL CREEK, WA 98012


**DRAINAGE DETAILS**

**811**  
Know what's below.  
Call before you dig.

JOB NO.  
180706

**C3.5**




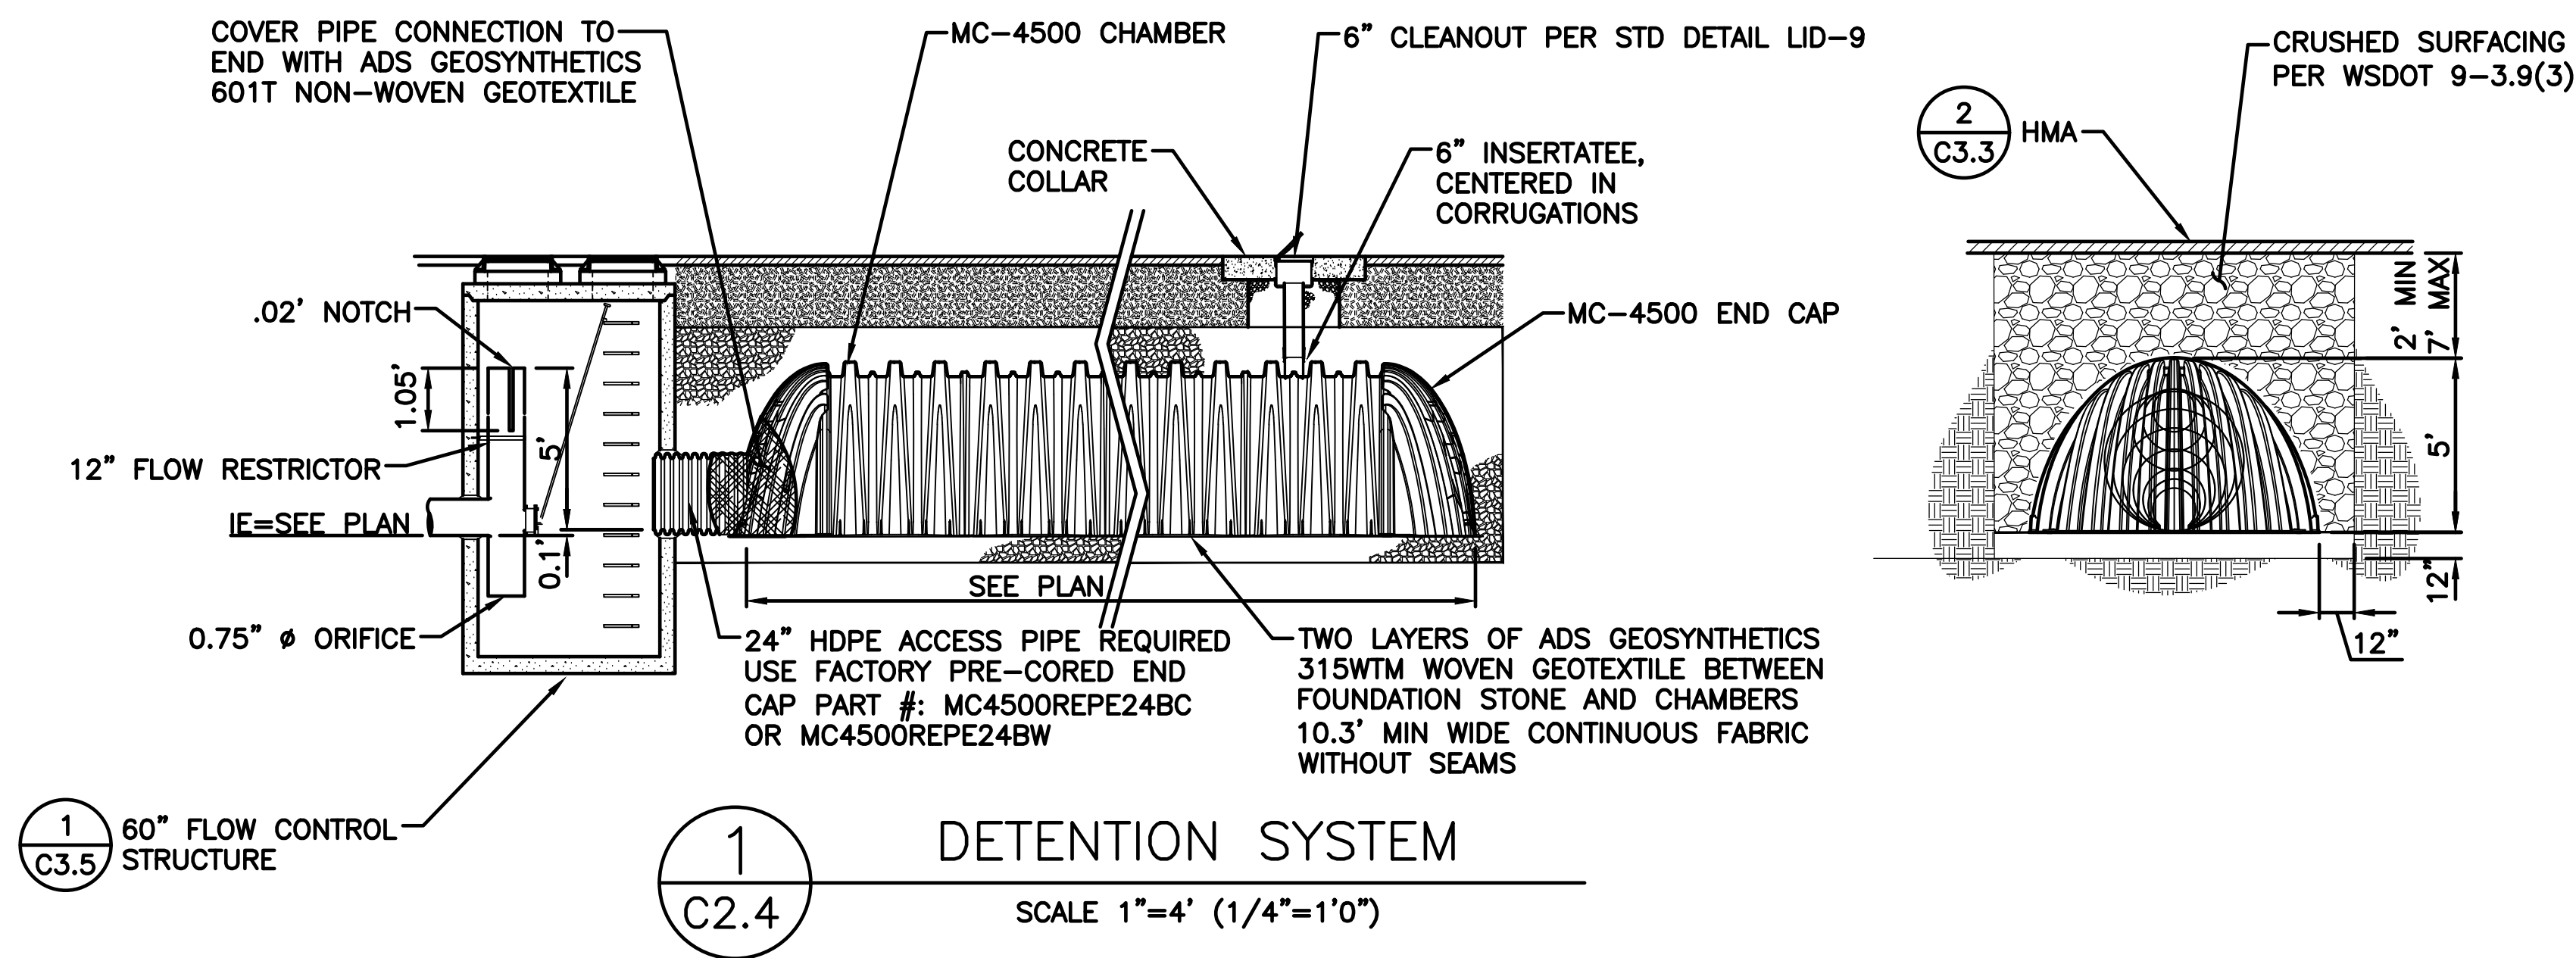

Know what's below.  
Call before you dig.

| PLAN CHECK | BY | DATE | 5/07/20      | E   | CIVIL PERMIT REVISIONS | EJS |  |
|------------|----|------|--------------|-----|------------------------|-----|--|
|            |    |      | 4/30/20      | D   | CIVIL PERMIT REVISIONS | EJS |  |
|            |    |      | 2/20/20      | C   | CIVIL PERMIT REVISIONS | EJS |  |
|            |    |      | 1/24/20      | B   | CIVIL PERMIT REVISIONS | EJS |  |
|            |    |      | 9/16/19      | A   | CIVIL PERMIT           | EJS |  |
|            |    |      | DATE         | NO. | REVISION               | BY  |  |
|            |    |      | DESIGNED BY: |     | REVIEWED BY:           |     |  |

  
**TerraVista NW** LLC  
Consulting Engineers  
3204 SMOKEY POINT DR. #207  
ARLINGTON, WA 98223  
360-691-9272  
WWW.TERRAVISTANW.COM

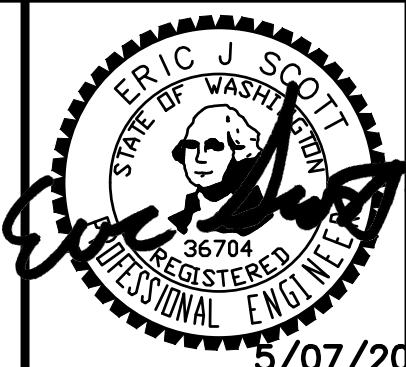


7C's SWIM SCHOOL  
NORTHCREEK DR AND DUMAS RD , MILL CREEK, WA 98012

JOB NO.  
180706

DRAINAGE DETAILS

C3.6



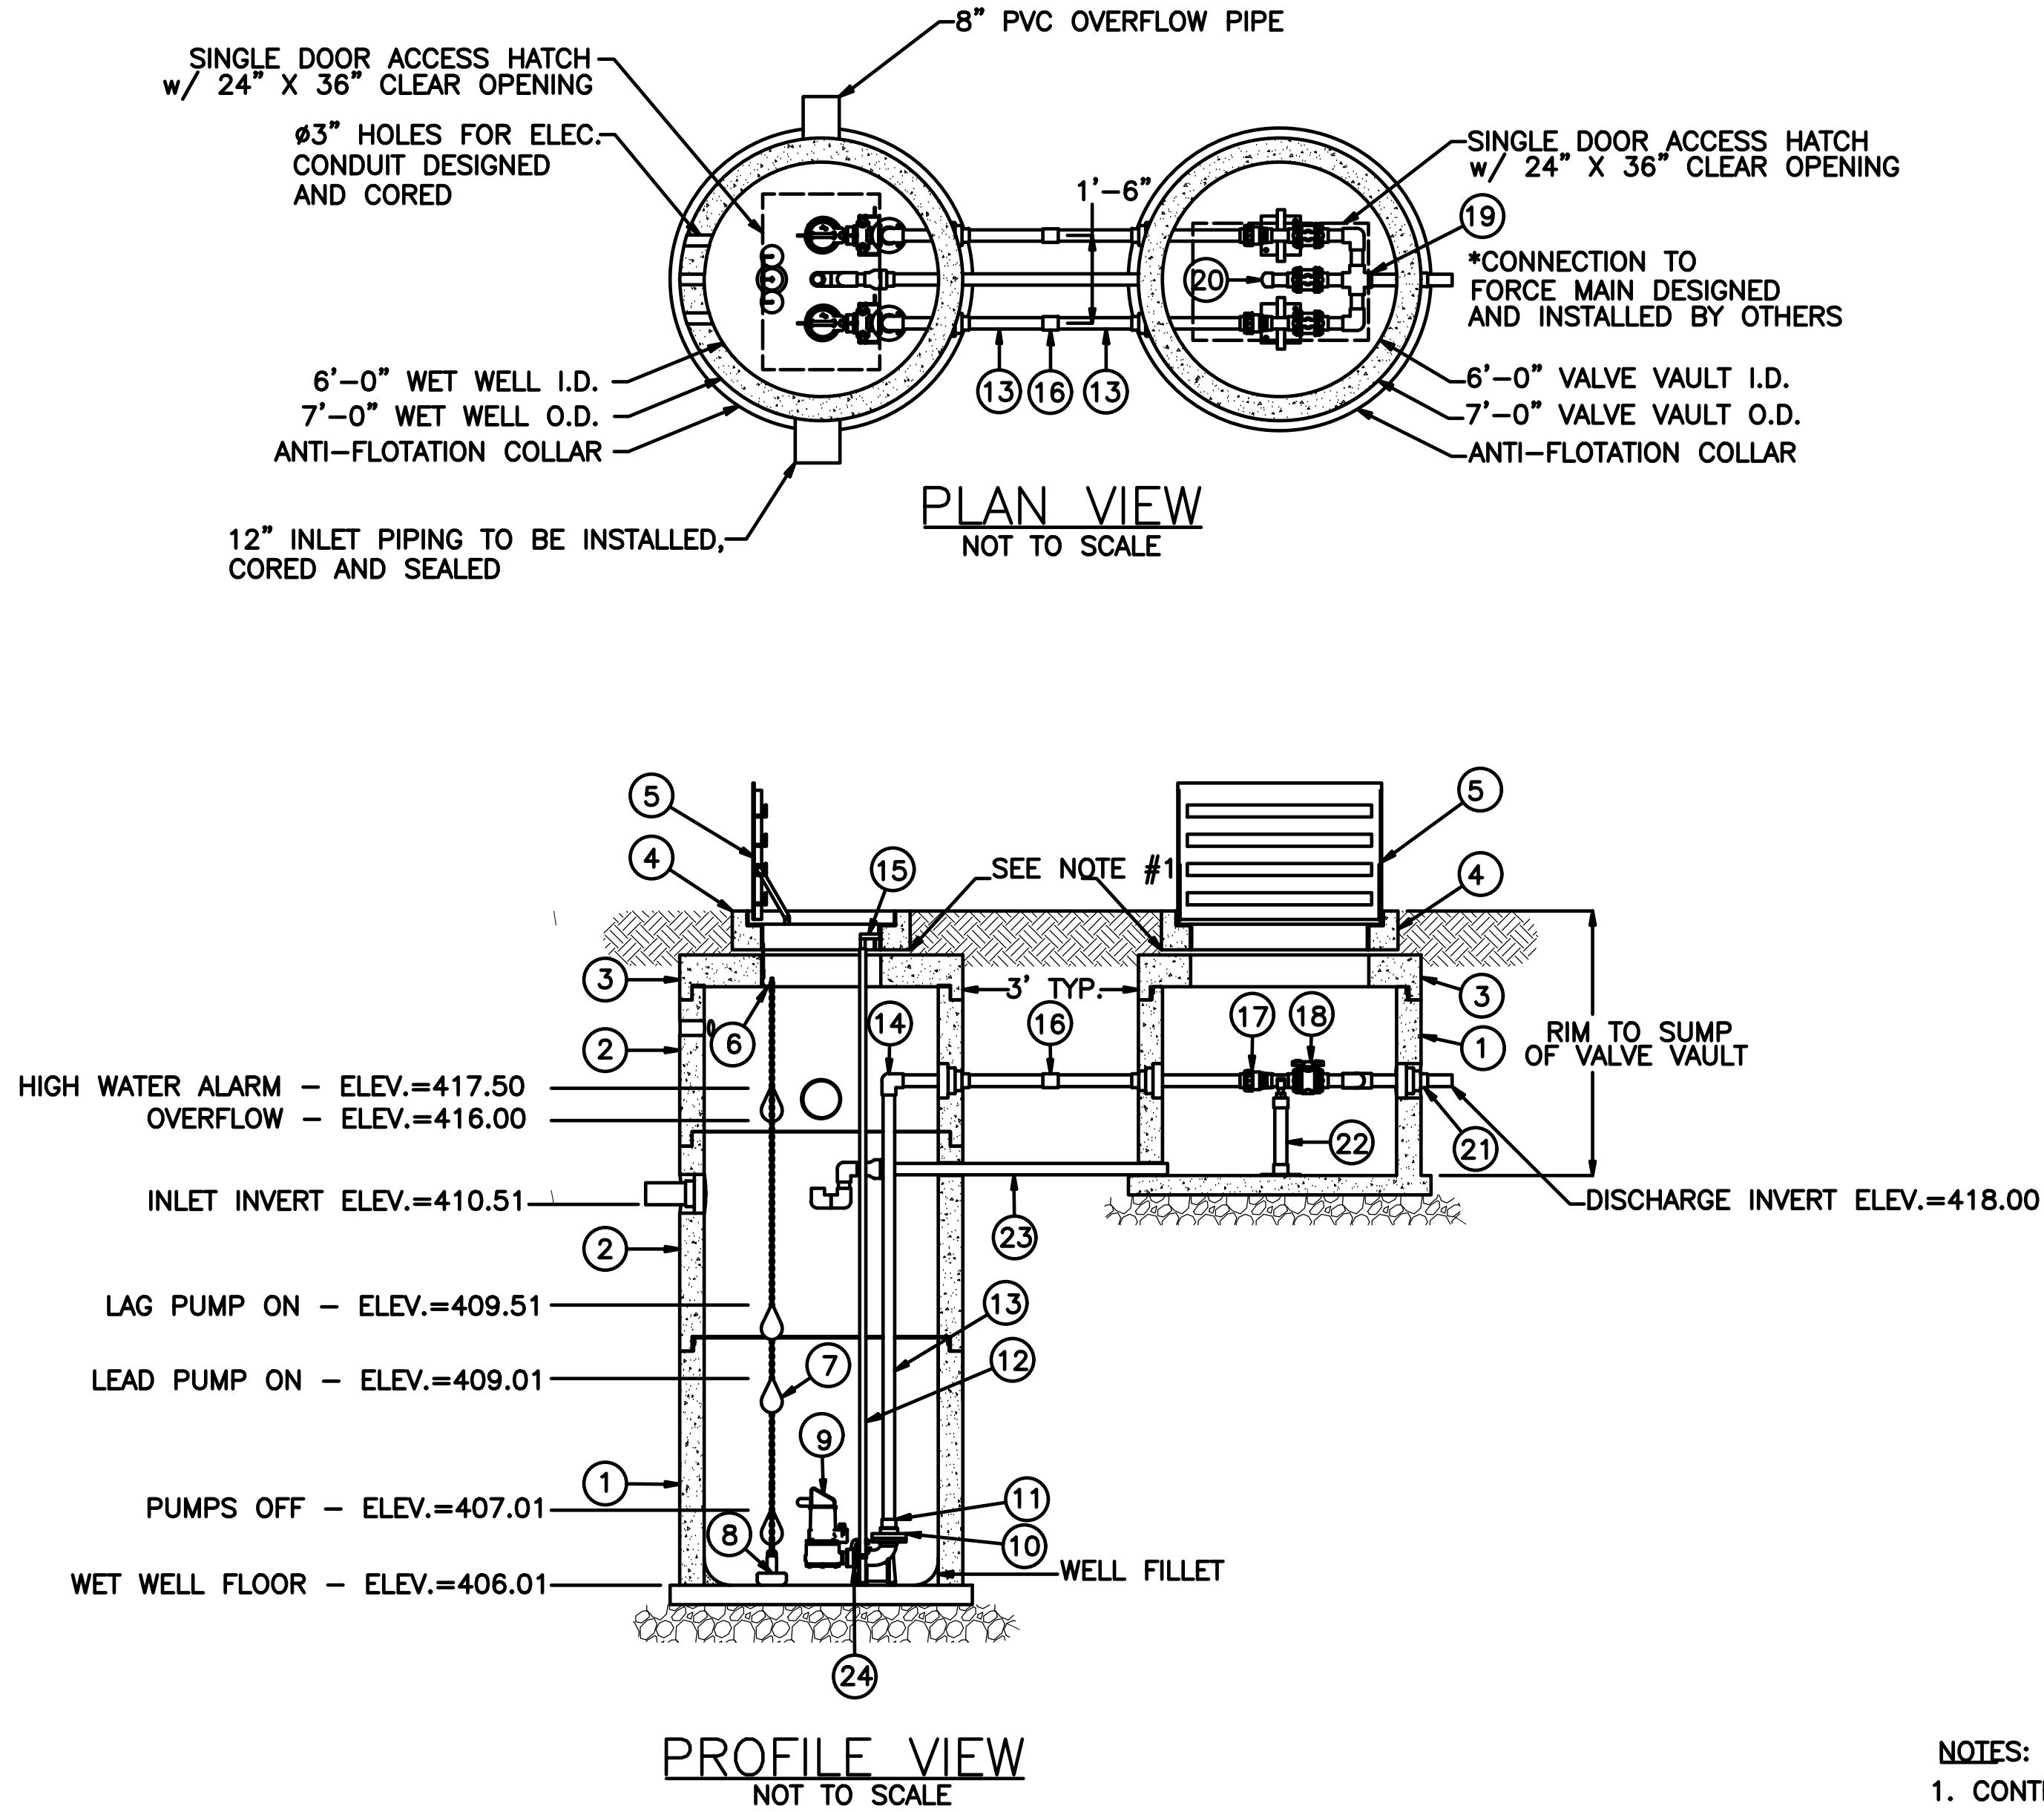

| BILL OF MATERIALS |       |                                                                                             |
|-------------------|-------|---------------------------------------------------------------------------------------------|
| ITEM              | QTY   | DESCRIPTION                                                                                 |
| 1                 | 2     | 72" DIA. PRECAST CONCRETE MANHOLE BASE *HEIGHT VARIES*                                      |
| 2                 | 2     | 72" DIA. PRECAST CONCRETE MANHOLE BARREL *HEIGHT VARIES*                                    |
| 3                 | 2     | 72" DIA. PRECAST CONCRETE MANHOLE FLAT TOP                                                  |
| 4                 | 2     | PRECAST CONCRETE HATCH RISER                                                                |
| 5                 | 2     | SINGLE DOOR HATCH WITH A CLEAR OPENING OF 24" X 36"                                         |
| 6                 | 1     | SJE RHOMBUS EZconnex 4 FLOAT BRACKET WITH MOUNTING DEVICE, PART# 1009432                    |
| 7                 | 4     | SJE RHOMBUS EZconnex FLOAT SWITCH NARROW-ANGLED VERSION, NORMALLY OPEN, PART# 1050721       |
| 8                 | 1     | ANCHOR 15LB PVC COATED                                                                      |
| 9                 | 2     | 2" SUBMERSIBLE PUMP, GOULDS WATER TECHNOLOGY PART# WS0311B                                  |
| 10                | 2     | 2-1/2" DIA. PVC SCH 80 FLG X SLIP ADAPTER                                                   |
| 11                | 2     | 2-1/2" TO 2" DIA. PVC SCH 80 BUSHING                                                        |
| 12                | 4 EA  | 1" DIA. 304SS GUIDE RAIL PIPE *20' STICKS CUT TO LENGTH*                                    |
| 13                | 80 LF | 2" DIA. PVC SCH 80 PIPE *CUT TO LENGTH*                                                     |
| 14                | 4     | 2.5" DIA. PVC SCH 80 90 DEGREE ELBOW                                                        |
| 15                | 2     | 1" DIA. 304 SS UPPER GUIDE RAIL BRACKET, CONERY MFG. PART# UGB-STNLS                        |
| 16                | 2     | 2" DIA. ROMAC 511 COUPLING                                                                  |
| 17                | 2     | 2" DIA. PVC SCH 80 BALL CHECK VALVE                                                         |
| 18                | 3     | 2" DIA. BRASS BALL VALVE                                                                    |
| 19                | 1     | 2.5" DIA. PVC SCH 80 CROSS                                                                  |
| 20                | 1     | 2" DIA. PVC SCH 80 CAP                                                                      |
| 21                | 5     | FLEXIBLE PIPE CONNECTORS                                                                    |
| 22                | 2     | ADJUSTABLE PIPE SUPPORT                                                                     |
| 23                | 1     | 2" DIA. PVC SCH 40 VAULT DRAIN w/ TRAP                                                      |
| 24                | 2     | 2" DIA. CONERY MFG. PUMP BASE ELBOW/GUIDE RAIL ASSY FOR 1" DIA. GUIDE RAIL, PART# BERS-0200 |
|                   | 1     | SJE RHOMBUS MODEL 122 SINGLE PHASE DUPLEX CONTROL PANEL SKU 1221W114E3A6A8AC10AEF14B19B35H  |
|                   | 1     | SJE RHOMBUS EZconnex 4-PORT MANIFOLD, 50 FT WITH MOUNTING BRACKET, PART# 1053988            |

| SYSTEM CHARACTERISTICS             |                                 |                                                 |
|------------------------------------|---------------------------------|-------------------------------------------------|
| APPLICATION                        | SEWAGE <input type="checkbox"/> | STORM WATER <input checked="" type="checkbox"/> |
| DESIGN FLOW (gpm)                  | 40.8                            |                                                 |
| STATIC HEAD (ft)                   | 11                              |                                                 |
| FORCE MAIN LENGTH (ft)             | 30                              |                                                 |
| MOTOR SIZE (Hp)                    | 0.33                            |                                                 |
| AVAILABLE POWER SUPPLY ( V, Phase) | 115                             |                                                 |

NOTES:  
1. CONTRACTOR TO SHIM AND GROUT FILL AS NEEDED TO MEET FINISH GRADE.

1  
C2.4

LIFT STATION

NTS



Plotted: May 07, 2020 - 8:43am Rodney, T:\Projects\180706 7C's Poolhouse (Mill Creek)\Plans\7Cs\_P-Civil.dwg Layout Name: C3.7-LIFT DET

| PLAN CHECK | BY | DATE         | NO. | REVISION               | BY  |
|------------|----|--------------|-----|------------------------|-----|
|            |    | 5/07/20      | E   | CIVIL PERMIT REVISIONS | EJS |
|            |    | 4/30/20      | D   | CIVIL PERMIT REVISIONS | EJS |
|            |    | 2/20/20      | C   | CIVIL PERMIT REVISIONS | EJS |
|            |    | 1/24/20      | B   | CIVIL PERMIT REVISIONS | EJS |
|            |    | 9/16/19      | A   | CIVIL PERMIT           | EJS |
|            |    | DATE         | NO. | REVISION               | BY  |
|            |    | DESIGNED BY: |     | REVIEWED BY:           |     |



|                                                                       |                   |
|-----------------------------------------------------------------------|-------------------|
| 7C's SWIM SCHOOL<br>NORTHCREEK DR AND DUMAS RD , MILL CREEK, WA 98012 | JOB NO.<br>180706 |
| LIFT STATION DETAILS                                                  | C3.7              |








A north arrow pointing upwards with the letter 'N' inside a circle. Below it is a scale bar marked from 0 to 40 feet, with a major tick at 20 feet.

1. REFER TO SHEET L1.1 FOR NOTES AND PLANTING SCHEDULE

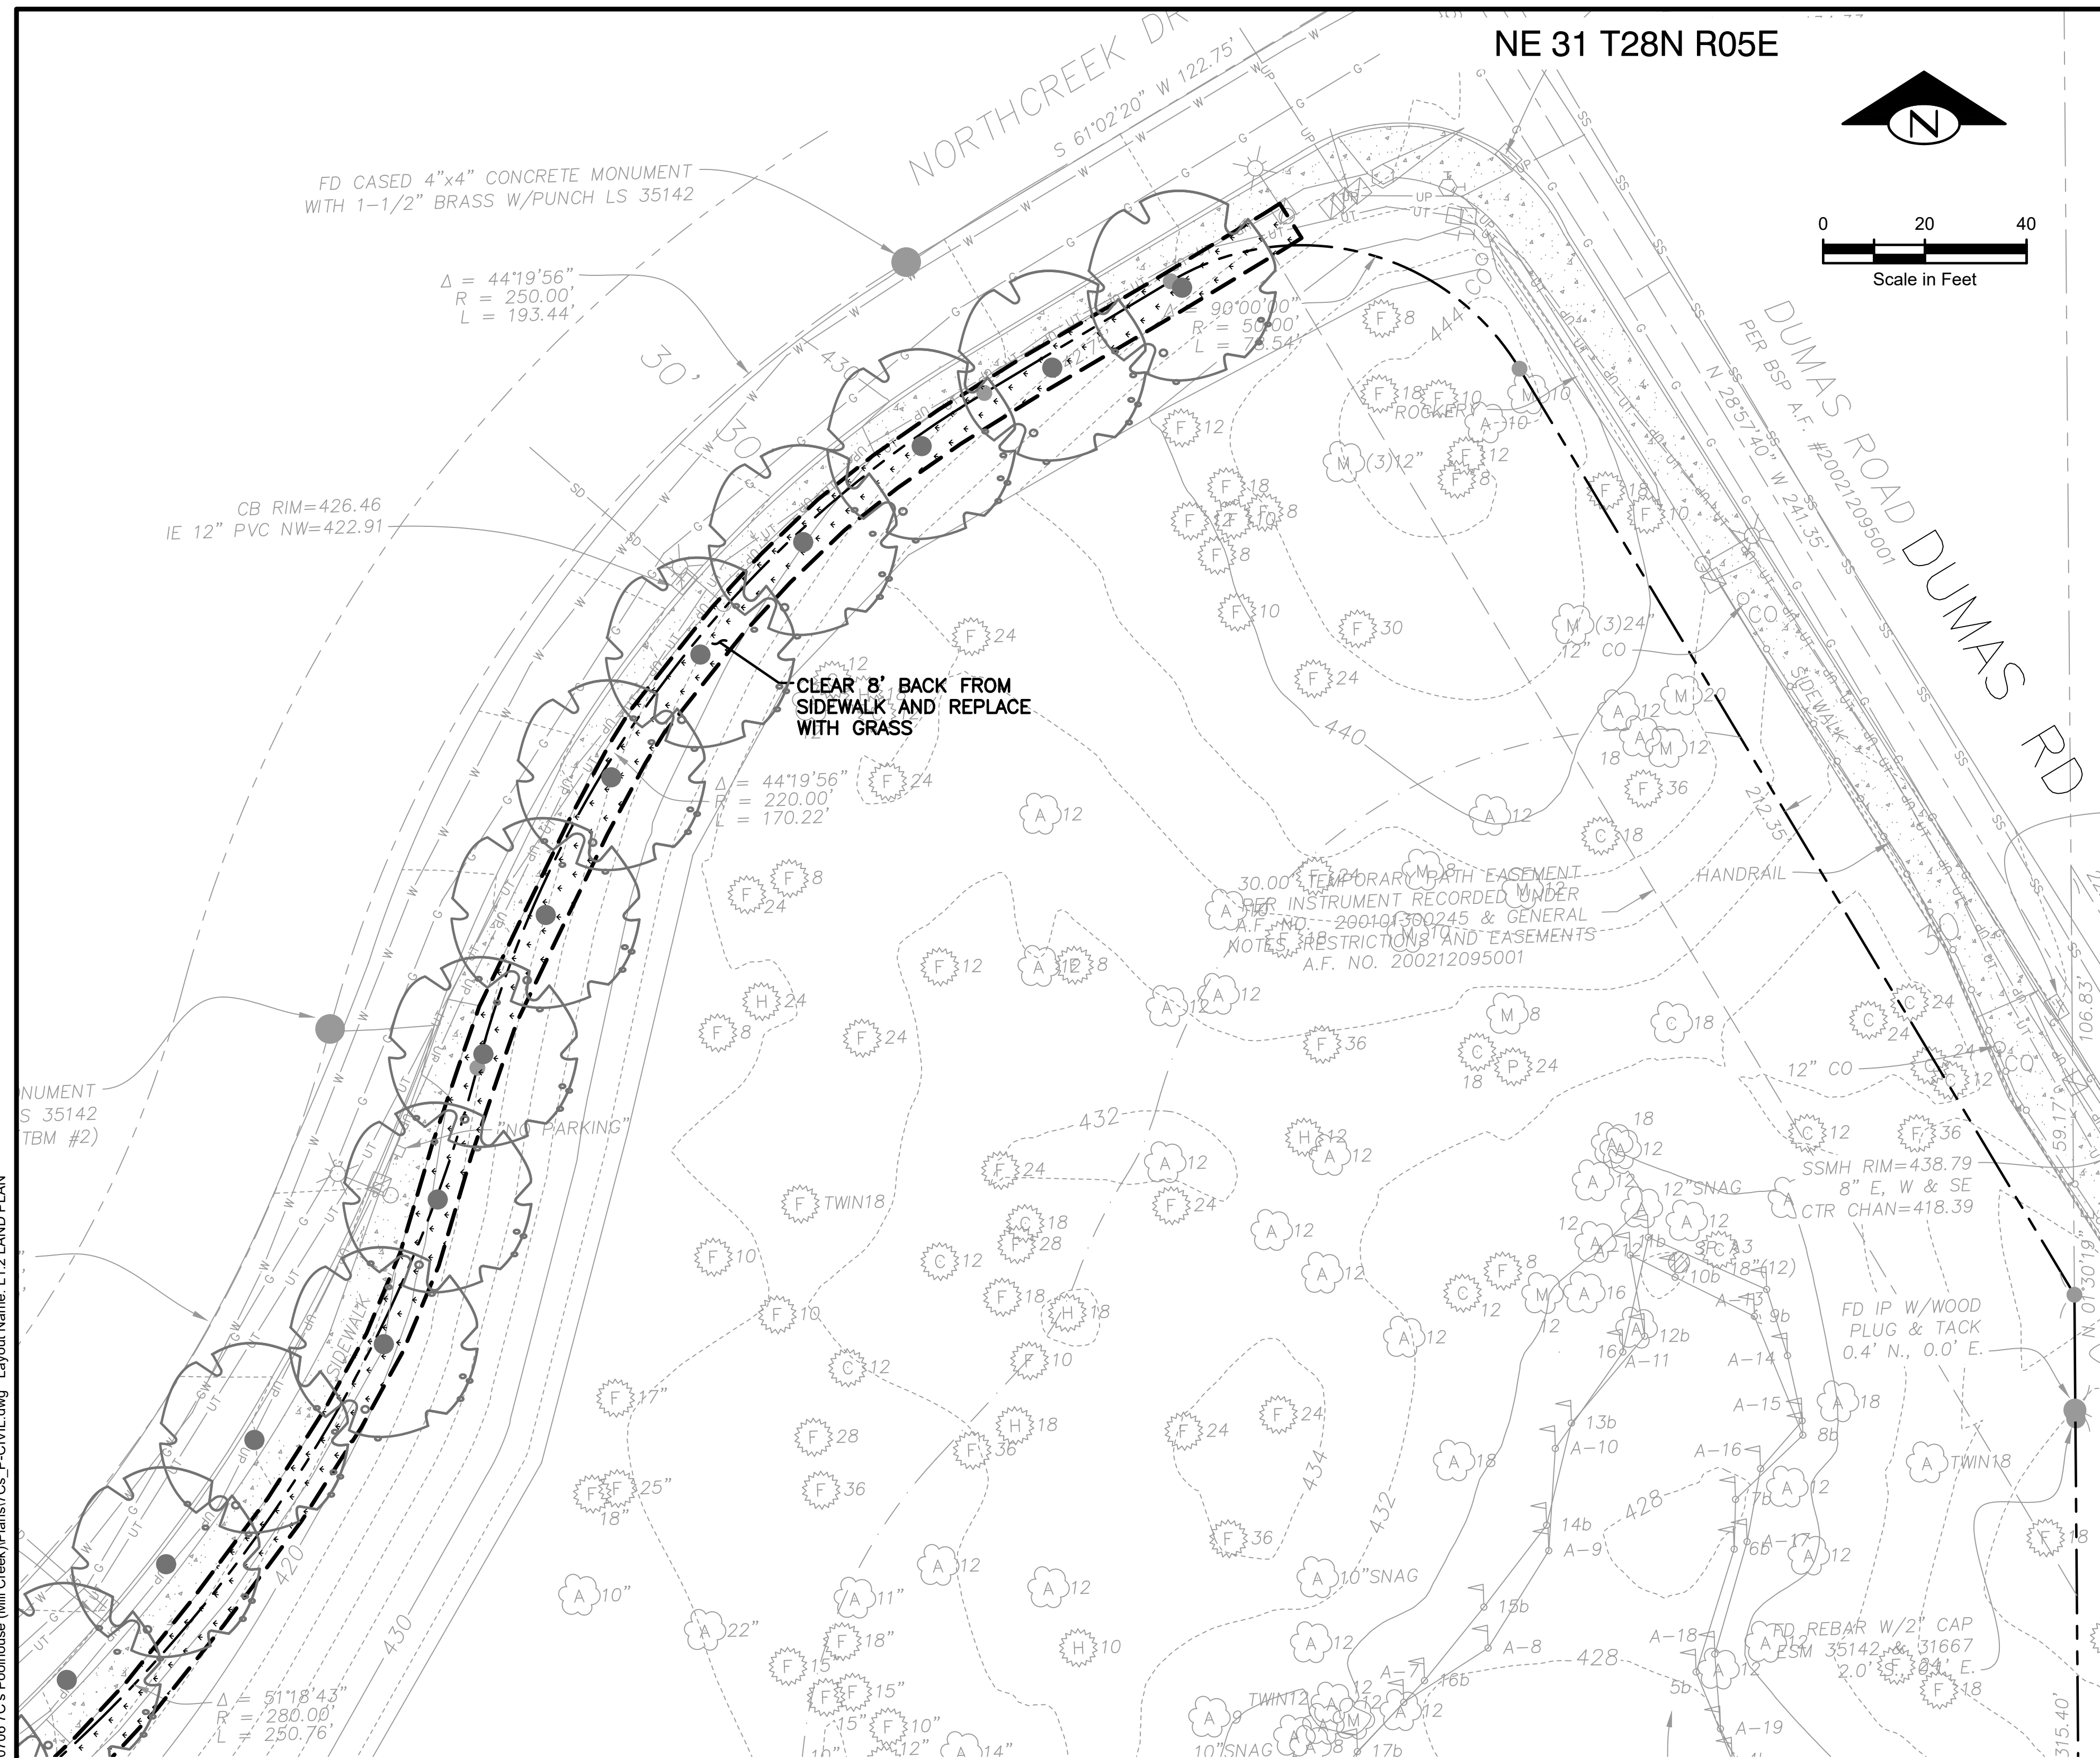

**Know what's below.  
Call before you dig.**

|            |    |      |              |     |                        |              |   |                                                                                                  |                                                   |  |         |
|------------|----|------|--------------|-----|------------------------|--------------|---|--------------------------------------------------------------------------------------------------|---------------------------------------------------|--|---------|
| PLAN CHECK | BY | DATE | 5/07/20      | E   | CIVIL PERMIT REVISIONS | EJS          | <br><b>TerraVista NW</b> LLC<br><b>Consulting Engineers</b><br><br>3204 SMOKEY POINT DR. #207<br>ARLINGTON, WA 98223<br>360-691-9272<br>WWW.TERRAVISTANW.COM | <br>5/07/20 | 7C's SWIM SCHOOL                                  |  | JOB NO. |
|            |    |      | 4/30/20      | D   | CIVIL PERMIT REVISIONS | EJS          |   |                                                                                                  | NORTHCREEK DR AND DUMAS RD , MILL CREEK, WA 98012 |  | 180706  |
|            |    |      | 2/20/20      | C   | CIVIL PERMIT REVISIONS | EJS          |   |                                                                                                  | LANDSCAPE PLAN                                    |  | L1.2    |
|            |    |      | 1/24/20      | B   | CIVIL PERMIT REVISIONS | EJS          |   |                                                                                                  |                                                   |  |         |
|            |    |      | 9/16/19      | A   | CIVIL PERMIT           | EJS          |   |                                                                                                  |                                                   |  |         |
|            |    |      | DATE         | NO. | REVISION               |              |   |                                                                                                  | BY                                                |  |         |
|            |    |      | DESIGNED BY: |     |                        | REVIEWED BY: |   |                                                                                                  |                                                   |  |         |

Plotted: May 07, 2020 - 8:43am    Rodney    Rodney    T:\Projects\180706 7C's Poolhouse (Mill Creek)\Plans\7Cs\_P-CIVIL.dwg    Layout Name: L1.2 LAND PLAN





CHAMAECYPARIS NOOTKATENSIS 'PENDULA'  
WEeping NOOTKA CYPRESS



PYRUS CALLERYANA  
ARISTOCRAT GALLERY PEAR



LEUCOTHOE AXILLARIS  
LEUCOTHOE



ACANTHUS MOLLIS  
BEAR'S BREECHES



ACER REBRUM "BOWHALL"  
BOHALL RED MAPLE



ARCTOSTAPHYLOS UVA—URSI  
KINNIKINNIK



ISCANTHUS SINENSIS  
'MORNING LIGHT' JAPANESE SILVER GRASS



VACCINIUM OVATUM  
EVERGREEN HUCKLBERRY



VIBURNUM DAVIDII  
DAVID'S VIBURNUM



CALLUNA VULGARIS  
'ROBERT CHAPMAN' SCOTCH HEATHER

Plotted: May 07, 2020 - 8:43am Rodney T:\Projects\180706 7C's Poolhouse (Mill Creek)\Plans\7Cs\_P-CIVIL.dwg Layout Name: L1.3 LAND PHOTO

|            |    |      |              |     |                        |     |  |
|------------|----|------|--------------|-----|------------------------|-----|--|
| PLAN CHECK | BY | DATE | 5/07/20      | E   | CIVIL PERMIT REVISIONS | EJS |  |
|            |    |      | 4/30/20      | D   | CIVIL PERMIT REVISIONS | EJS |  |
|            |    |      | 2/20/20      | C   | CIVIL PERMIT REVISIONS | EJS |  |
|            |    |      | 1/24/20      | B   | CIVIL PERMIT REVISIONS | EJS |  |
|            |    |      | 9/16/19      | A   | CIVIL PERMIT           | EJS |  |
|            |    |      | DATE         | NO. | REVISION               | BY  |  |
|            |    |      | DESIGNED BY: |     | REVIEWED BY:           |     |  |



7C's SWIM SCHOOL  
NORTHCREEK DR AND DUMAS RD , MILL CREEK, WA 98012

LANDSCAPE PHOTOS




JOB NO.  
180706

L1.3







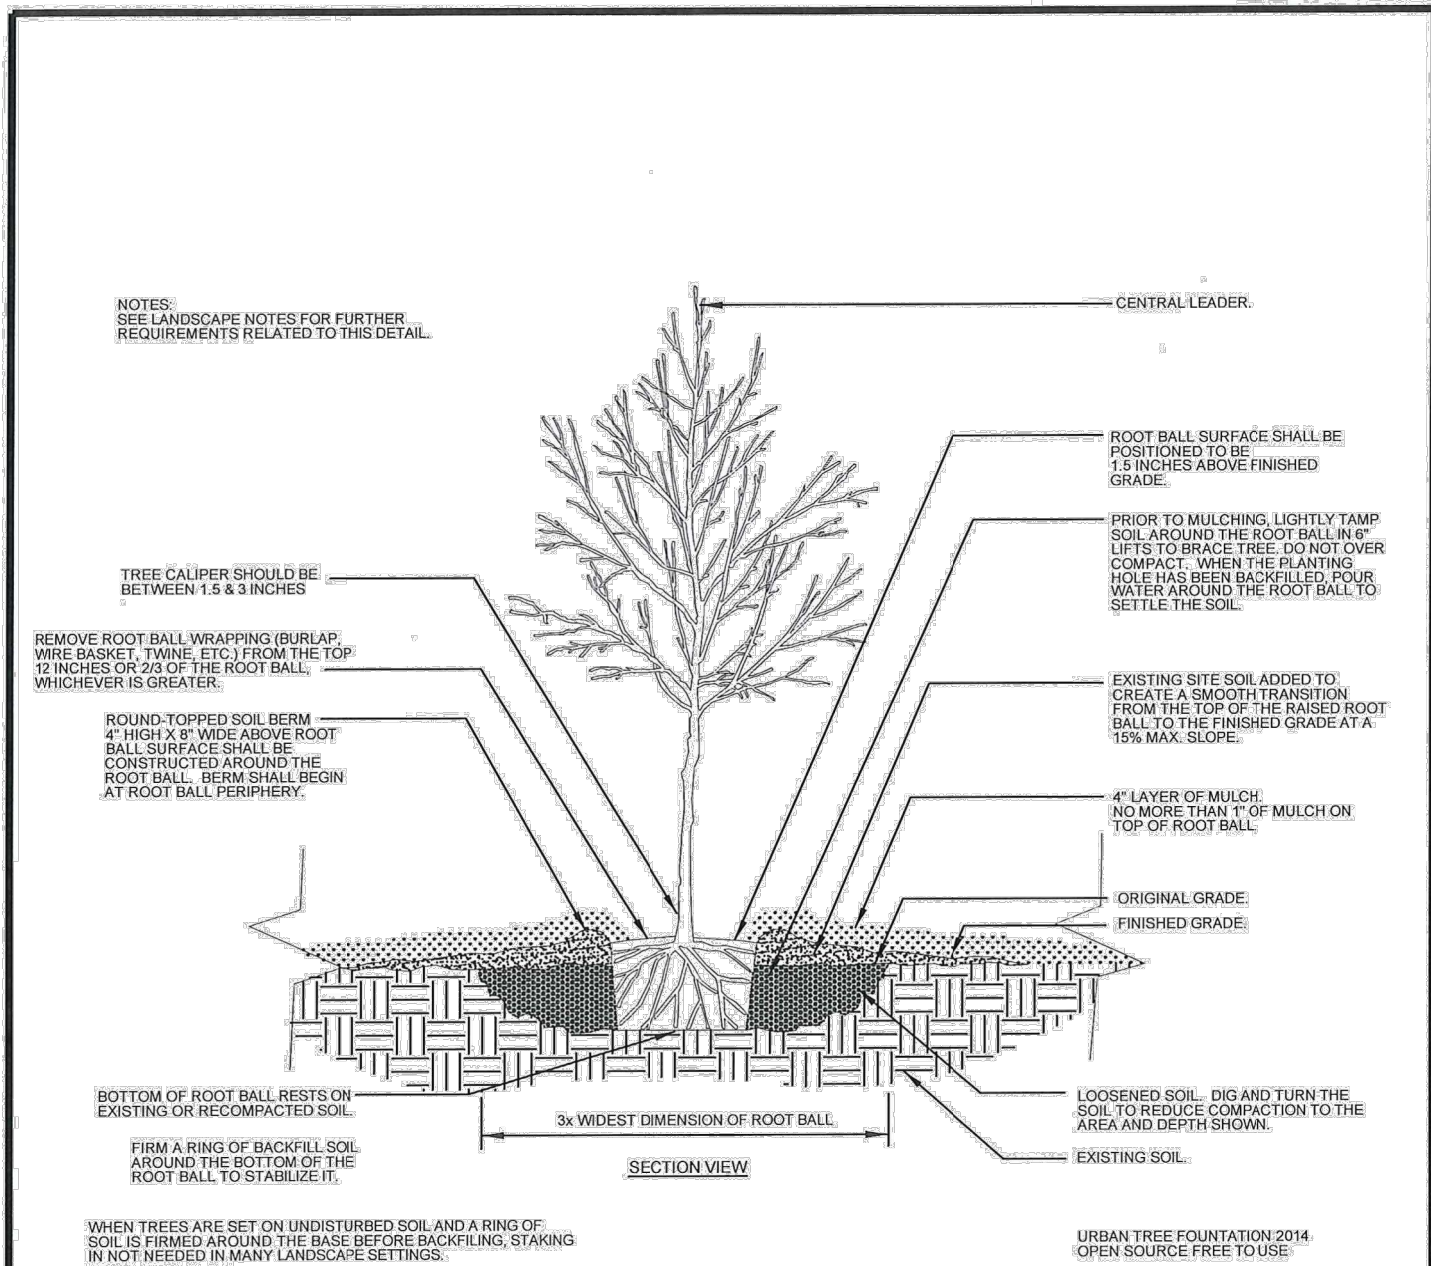



LANDSCAPE

**DECIDUOUS TREE PLANTING**

NOT TO SCALE


PUBLIC WORKS DEPARTMENT

PLAN NO.

**LND-1**

REV. DATE:

9/23/2016

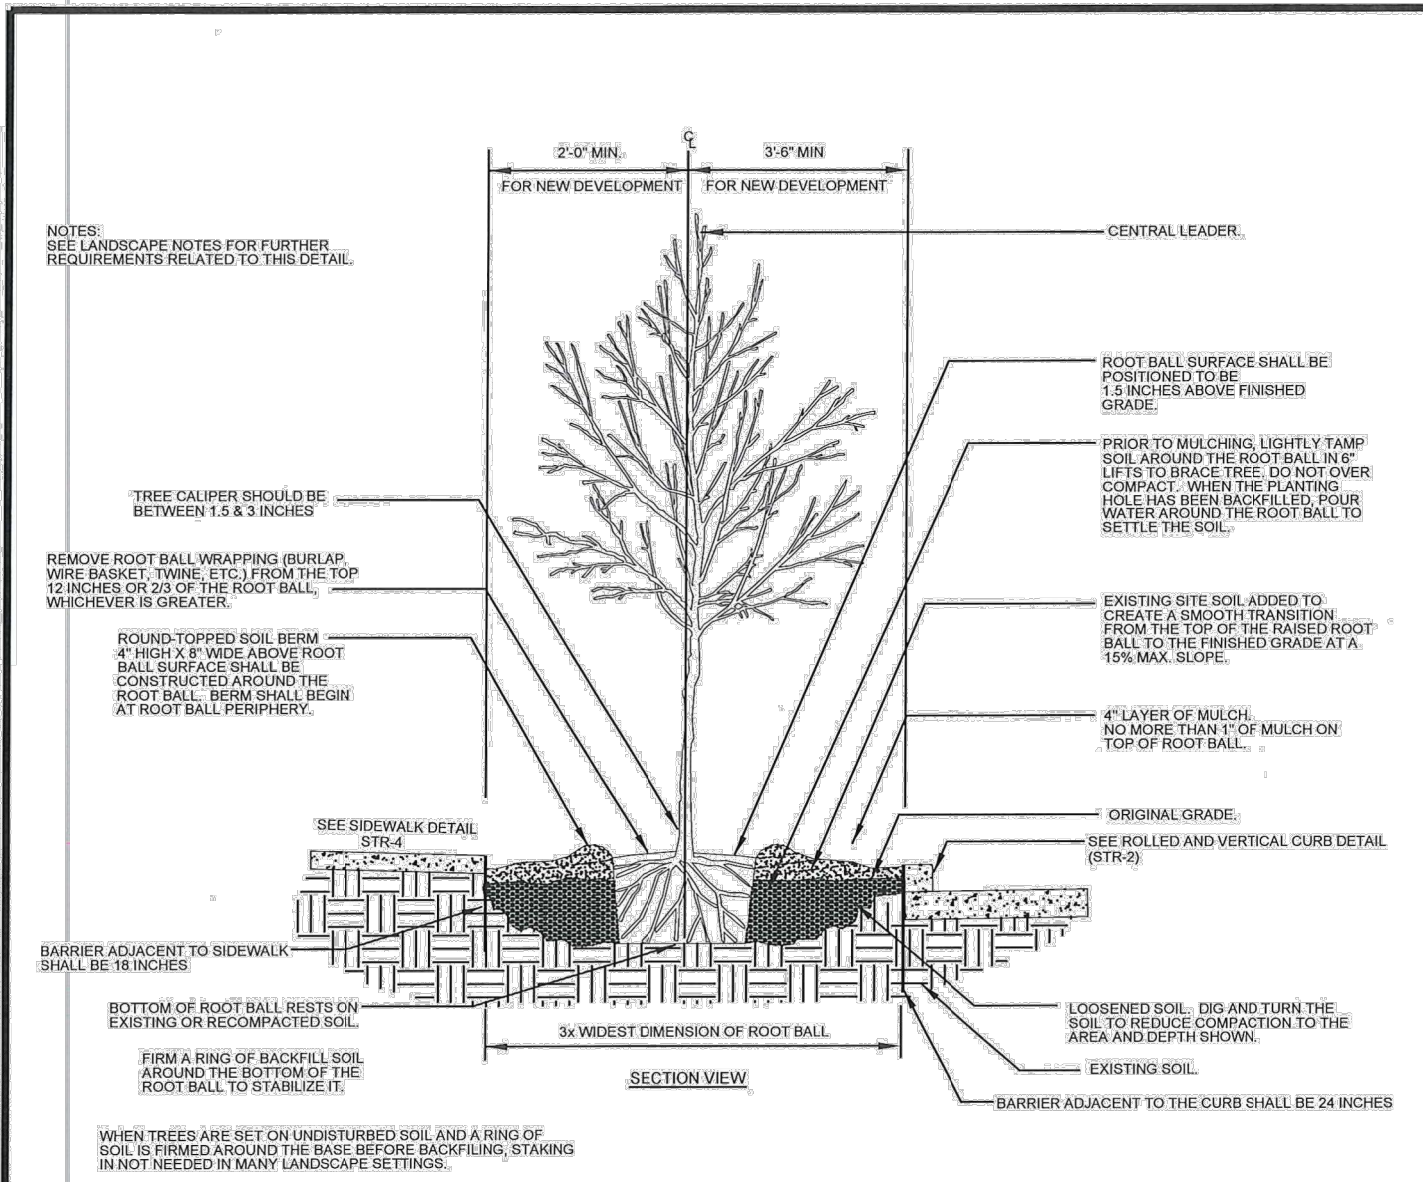



LANDSCAPE

**DECIDUOUS TREE PLANTING IN PLANTING STRIP**

NOT TO SCALE


PUBLIC WORKS DEPARTMENT

PLAN NO.

**LND-3**

REV. DATE:

9/28/2016

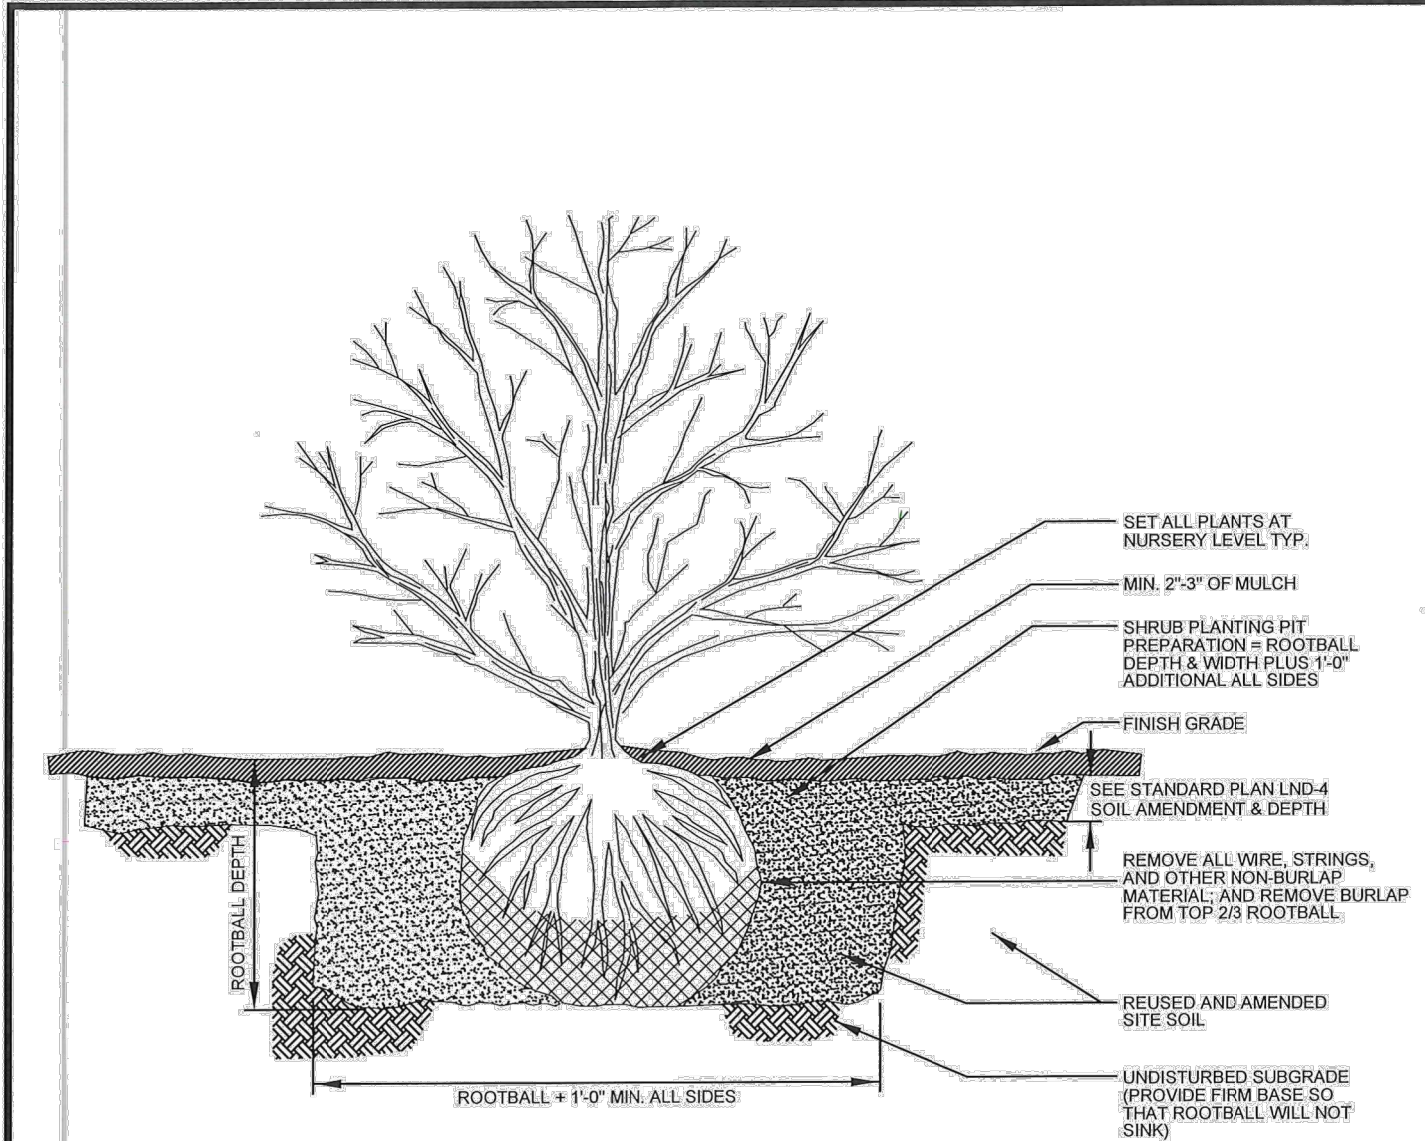



LANDSCAPE

**SHRUB PLANTING**

NOT TO SCALE


PUBLIC WORKS DEPARTMENT

PLAN NO.

**LND-4**

REV. DATE:

9/23/2016

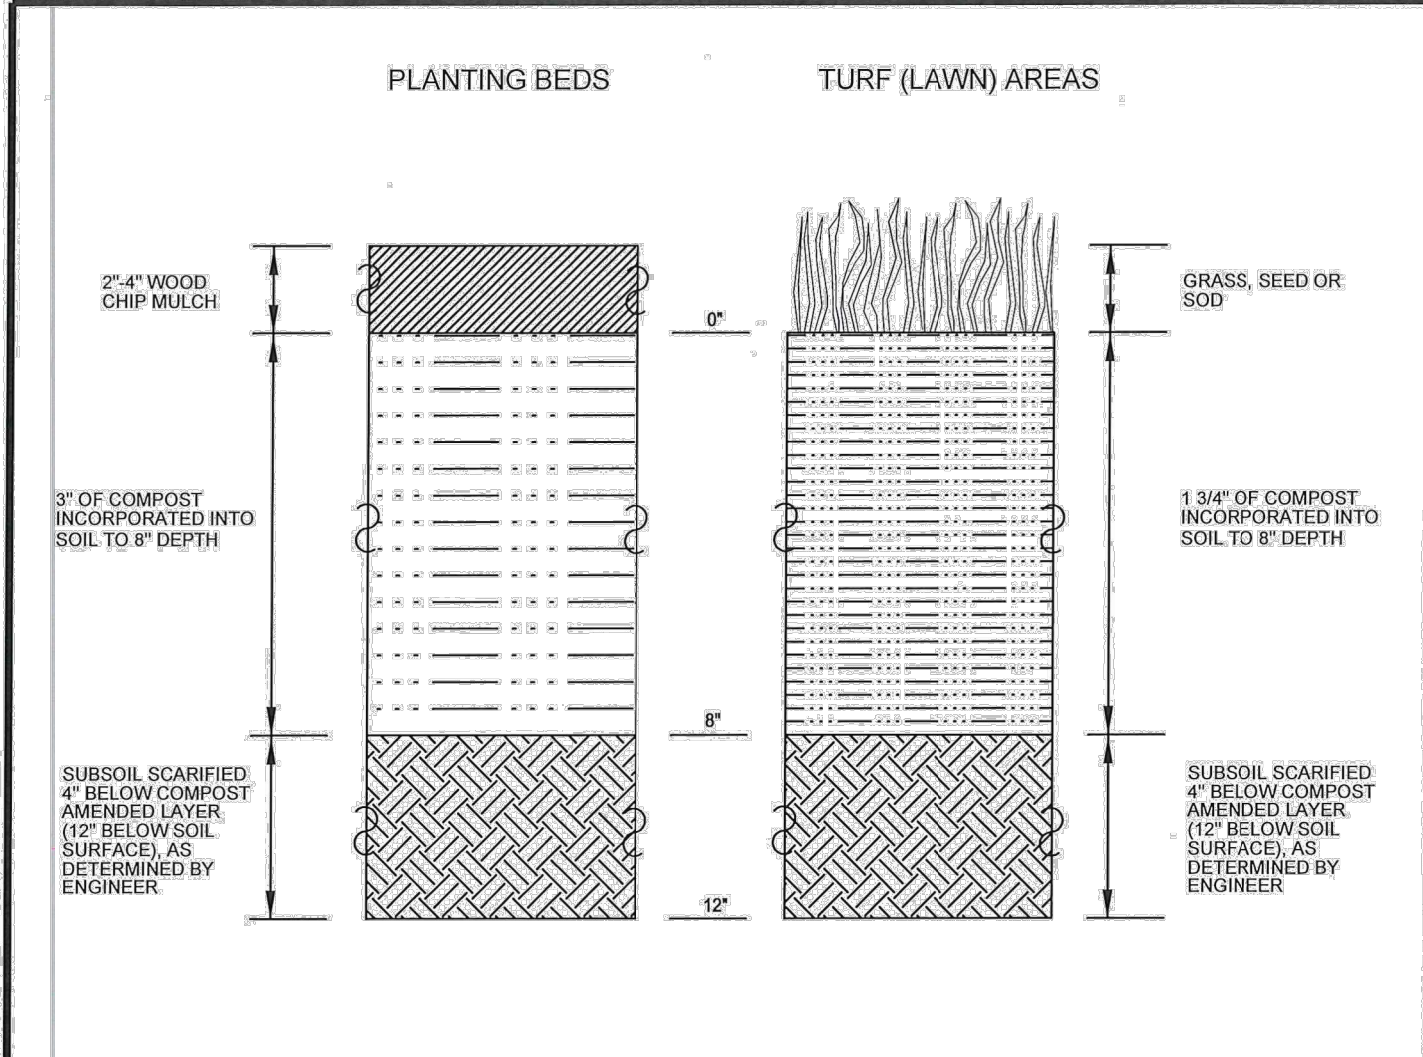



LANDSCAPE

**SOIL AMENDMENT AND DEPTH**

NOT TO SCALE

PUBLIC WORKS DEPARTMENT

PLAN NO.

**LND-5**

REV. DATE:

9/23/2016

TYPICAL PLANT SPACING

| PLAN CHECK | BY | DATE | 5/07/20      | E   | CIVIL PERMIT REVISIONS | EJS |
|------------|----|------|--------------|-----|------------------------|-----|
|            |    |      | 4/30/20      | D   | CIVIL PERMIT REVISIONS | EJS |
|            |    |      | 2/20/20      | C   | CIVIL PERMIT REVISIONS | EJS |
|            |    |      | 1/24/20      | B   | CIVIL PERMIT REVISIONS | EJS |
|            |    |      | 9/16/19      | A   | CIVIL PERMIT           | EJS |
|            |    |      | DATE         | NO. | REVISION               | BY  |
|            |    |      | DESIGNED BY: |     | REVIEWED BY:           |     |



TerraVista NW

Consulting Engineers

3204 SMOKEY POINT DR. #207

ARLINGTON, WA 98223

360-691-9272

WWW.TERRAVISTANW.COM

7C's SWIM SCHOOL

NORTHCREEK DR AND DUMAS RD , MILL CREEK, WA 98012

LANDSCAPE DETAILS

L1.5

811

Know what's below.

Call before you dig.

JOB NO.

180706

Plotted: May 07, 2020 - 8:43am Rodney, T:\Projects\180706 7C's Poolhouse (Mill Creek)\Plans\7Cs\_P-Civil.dwg Layout Name: L1.5 LAND DETAILS