
_OTAK22X34_ENGR_TITLE BLOCK

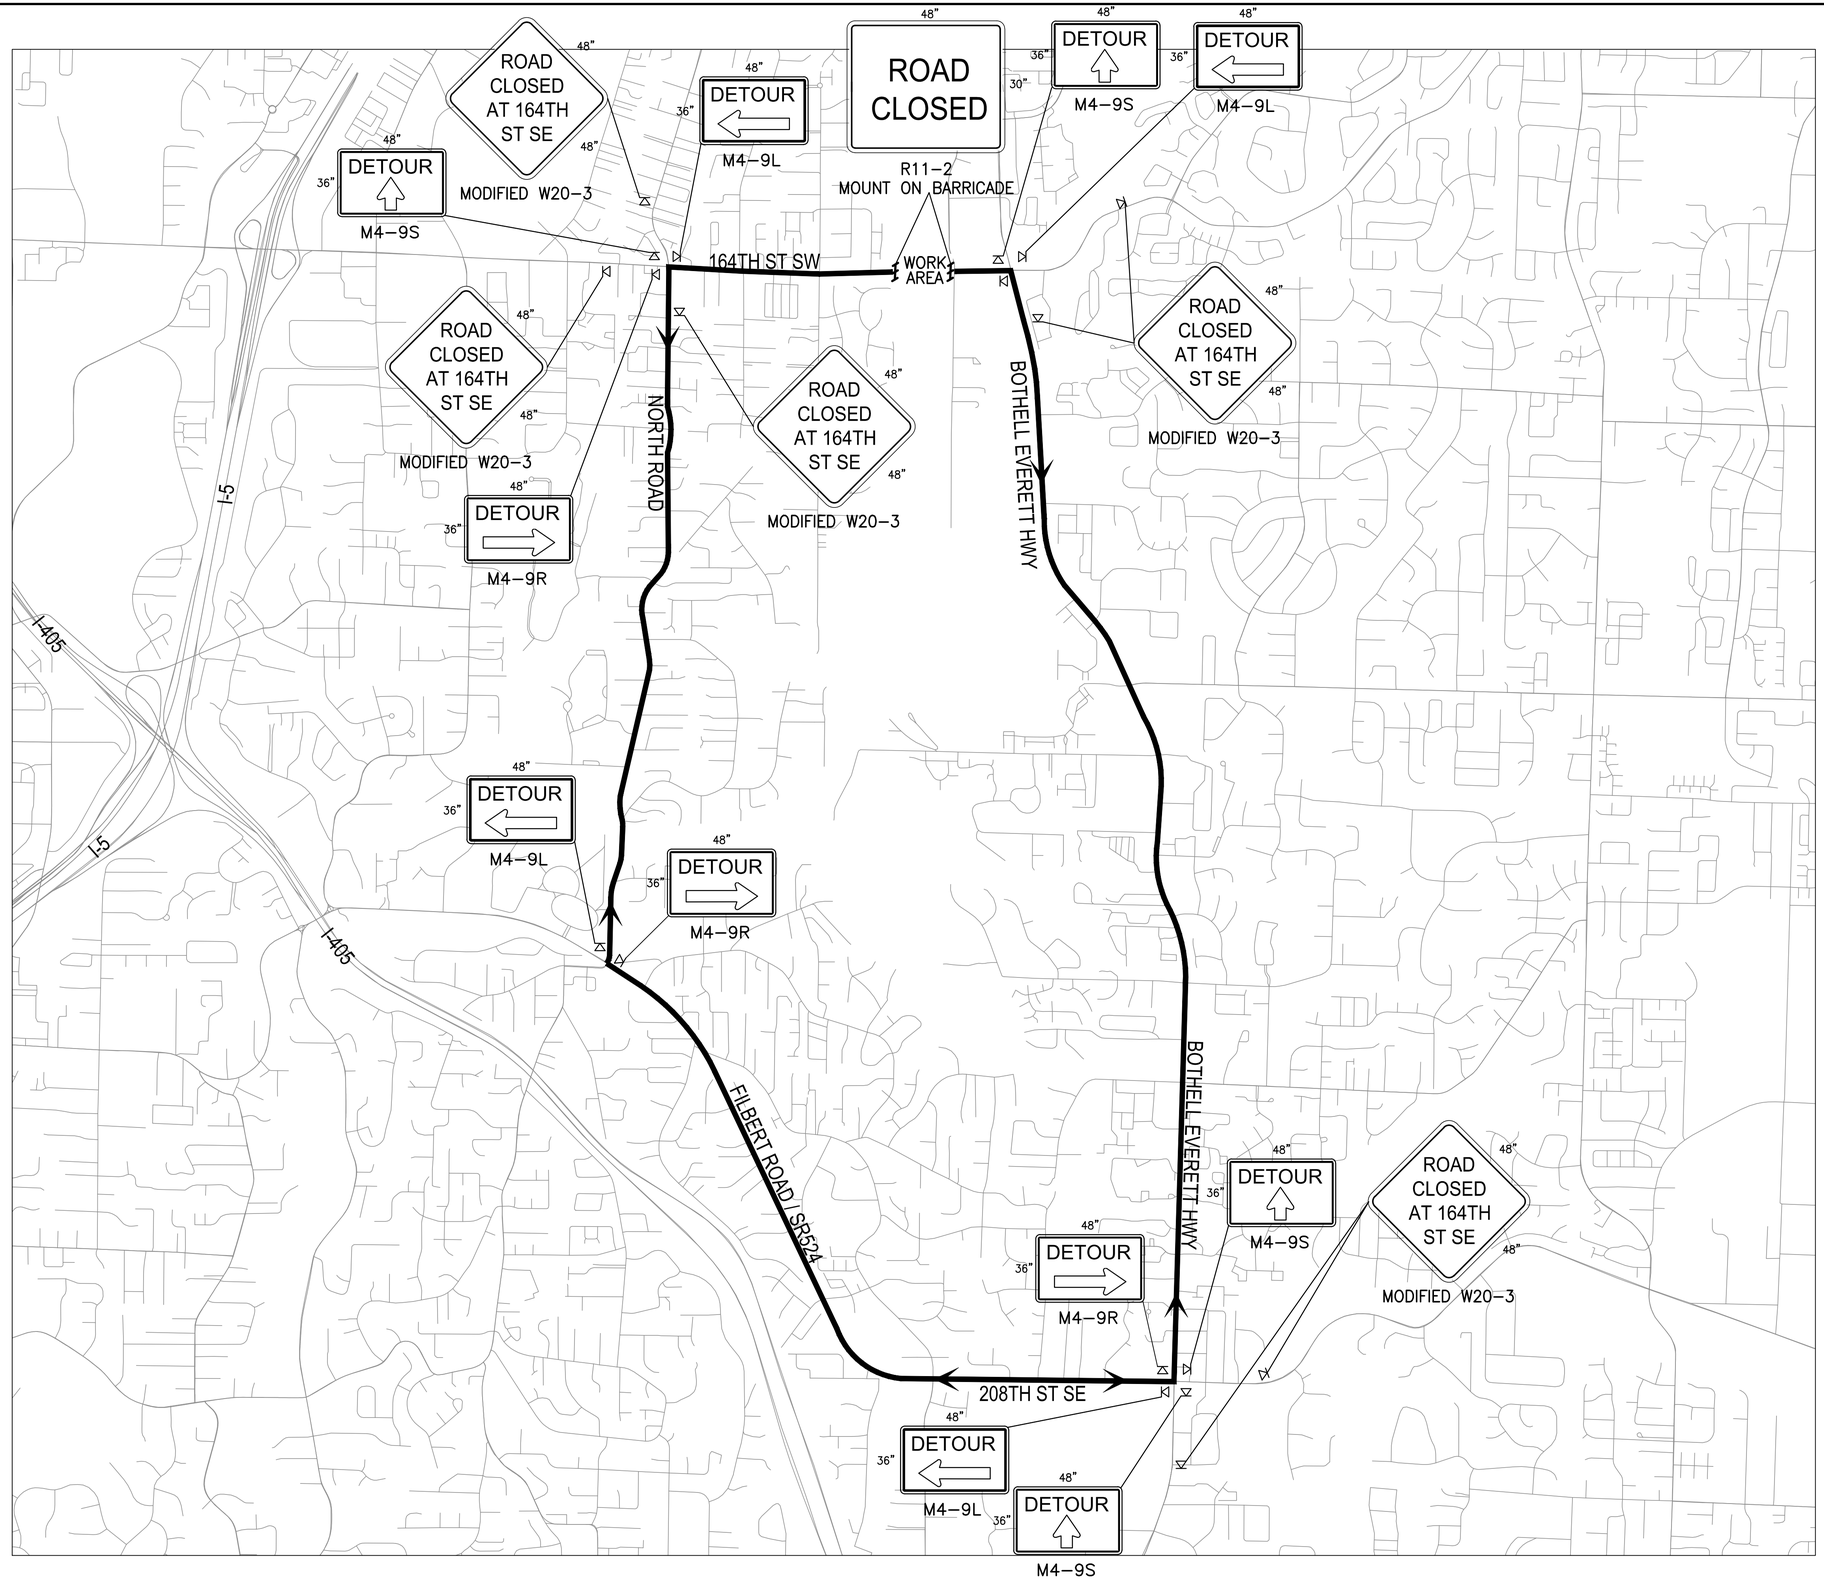

DESIGNER	DRAWN BY	CHECKED BY
CD/MAH	MAH	DRO/TP

NO.	REVISION COMMENTS	BY	REVIEW	DATE

1000 0 1000 2000
SCALE IN FEET

Know what's below.
Call before you dig.

CITY OF MILL CREEK
NORTH CREEK BRIDGE REPAIR
TRAFFIC CONTROL PLAN - DETOUR PLAN

164TH STREET SE, MILL CREEK, WA

TITLE

Otak
11241 Willows Road NE, Suite 200
Redmond, WA 98052
425.822.4446
www.otak.com

22838
PROJECT NUMBER

DRAWING NO.

SHEET OF

© 2025 OTAK, INC.

Plotted: Oct 30, 2026 - 1:32pm O:\PROJECT\22800\22838\04 CAD\ACAD\Dwg\Exhibits\DETOUR PLAN NORTH CREEK BRIDGE.dwg Layout Name: Layout1